DESIGNED BY: CHECKED BY: DRAWN BY: CHECKED BY:

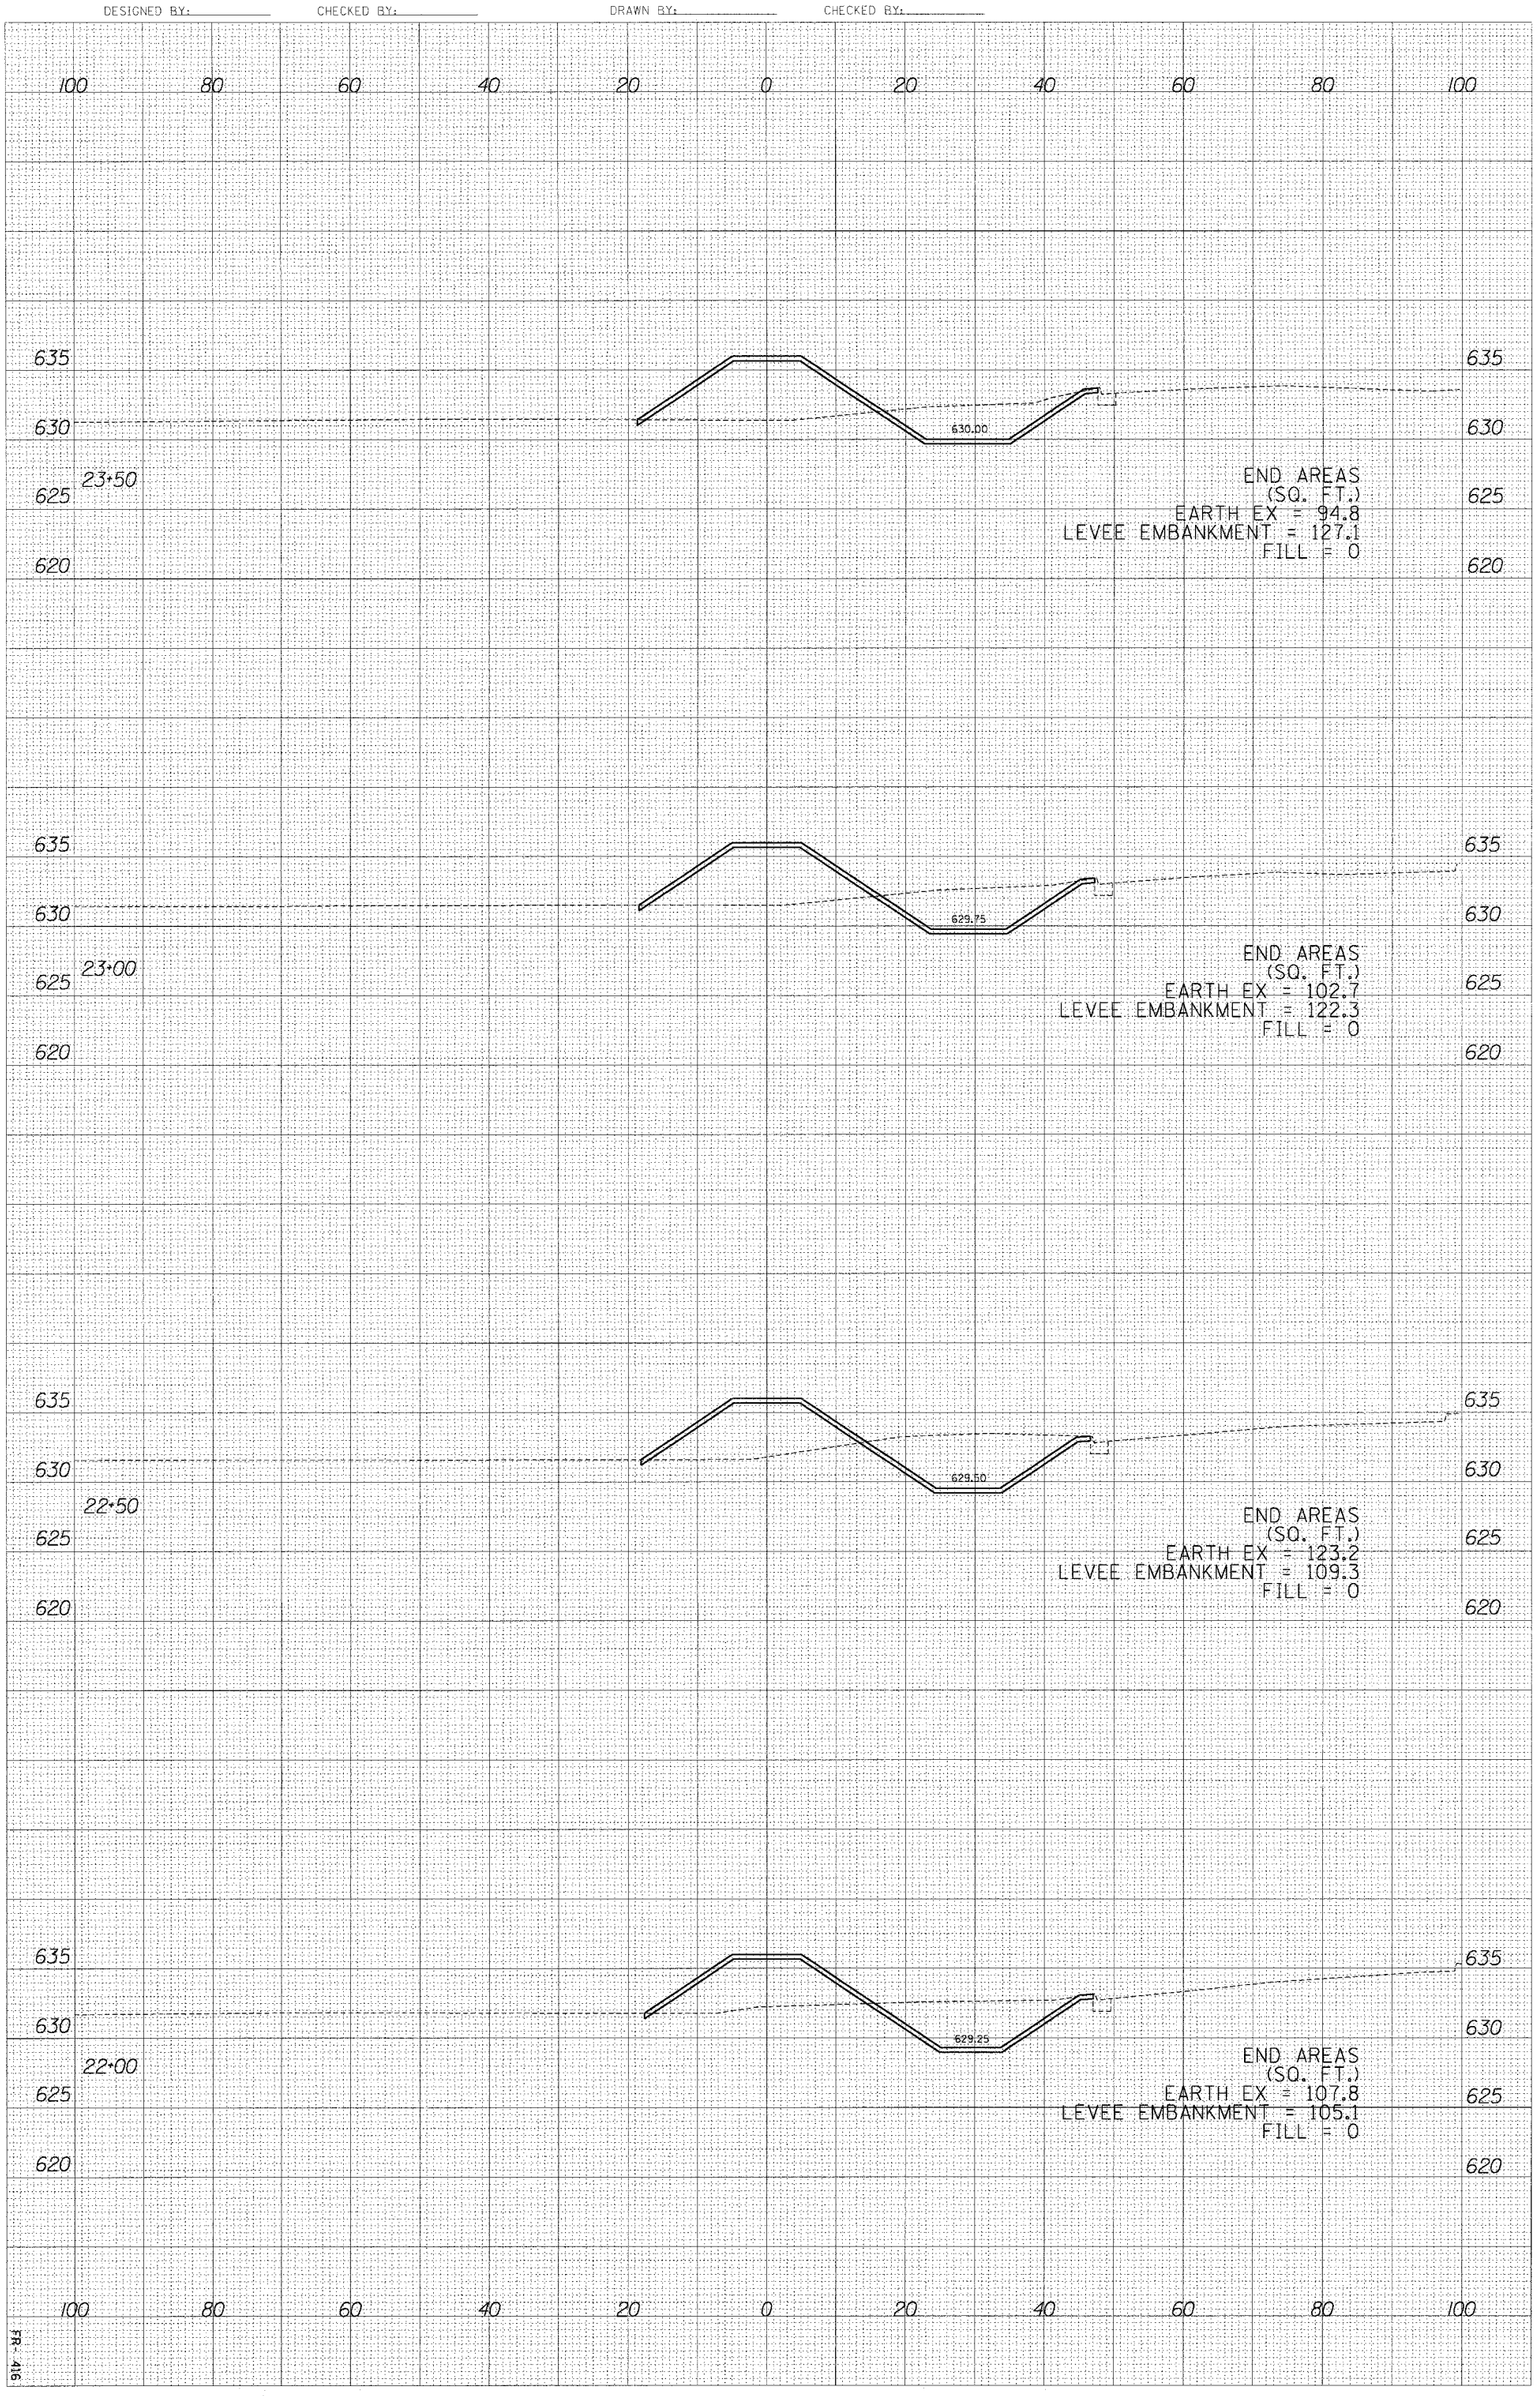

C-56

LEVEE CROSS - SECTIONS

SHEET 73 OF 167

FR-416