DESIGNED BY: CHECKED BY: DRAWN BY: CHECKED BY:

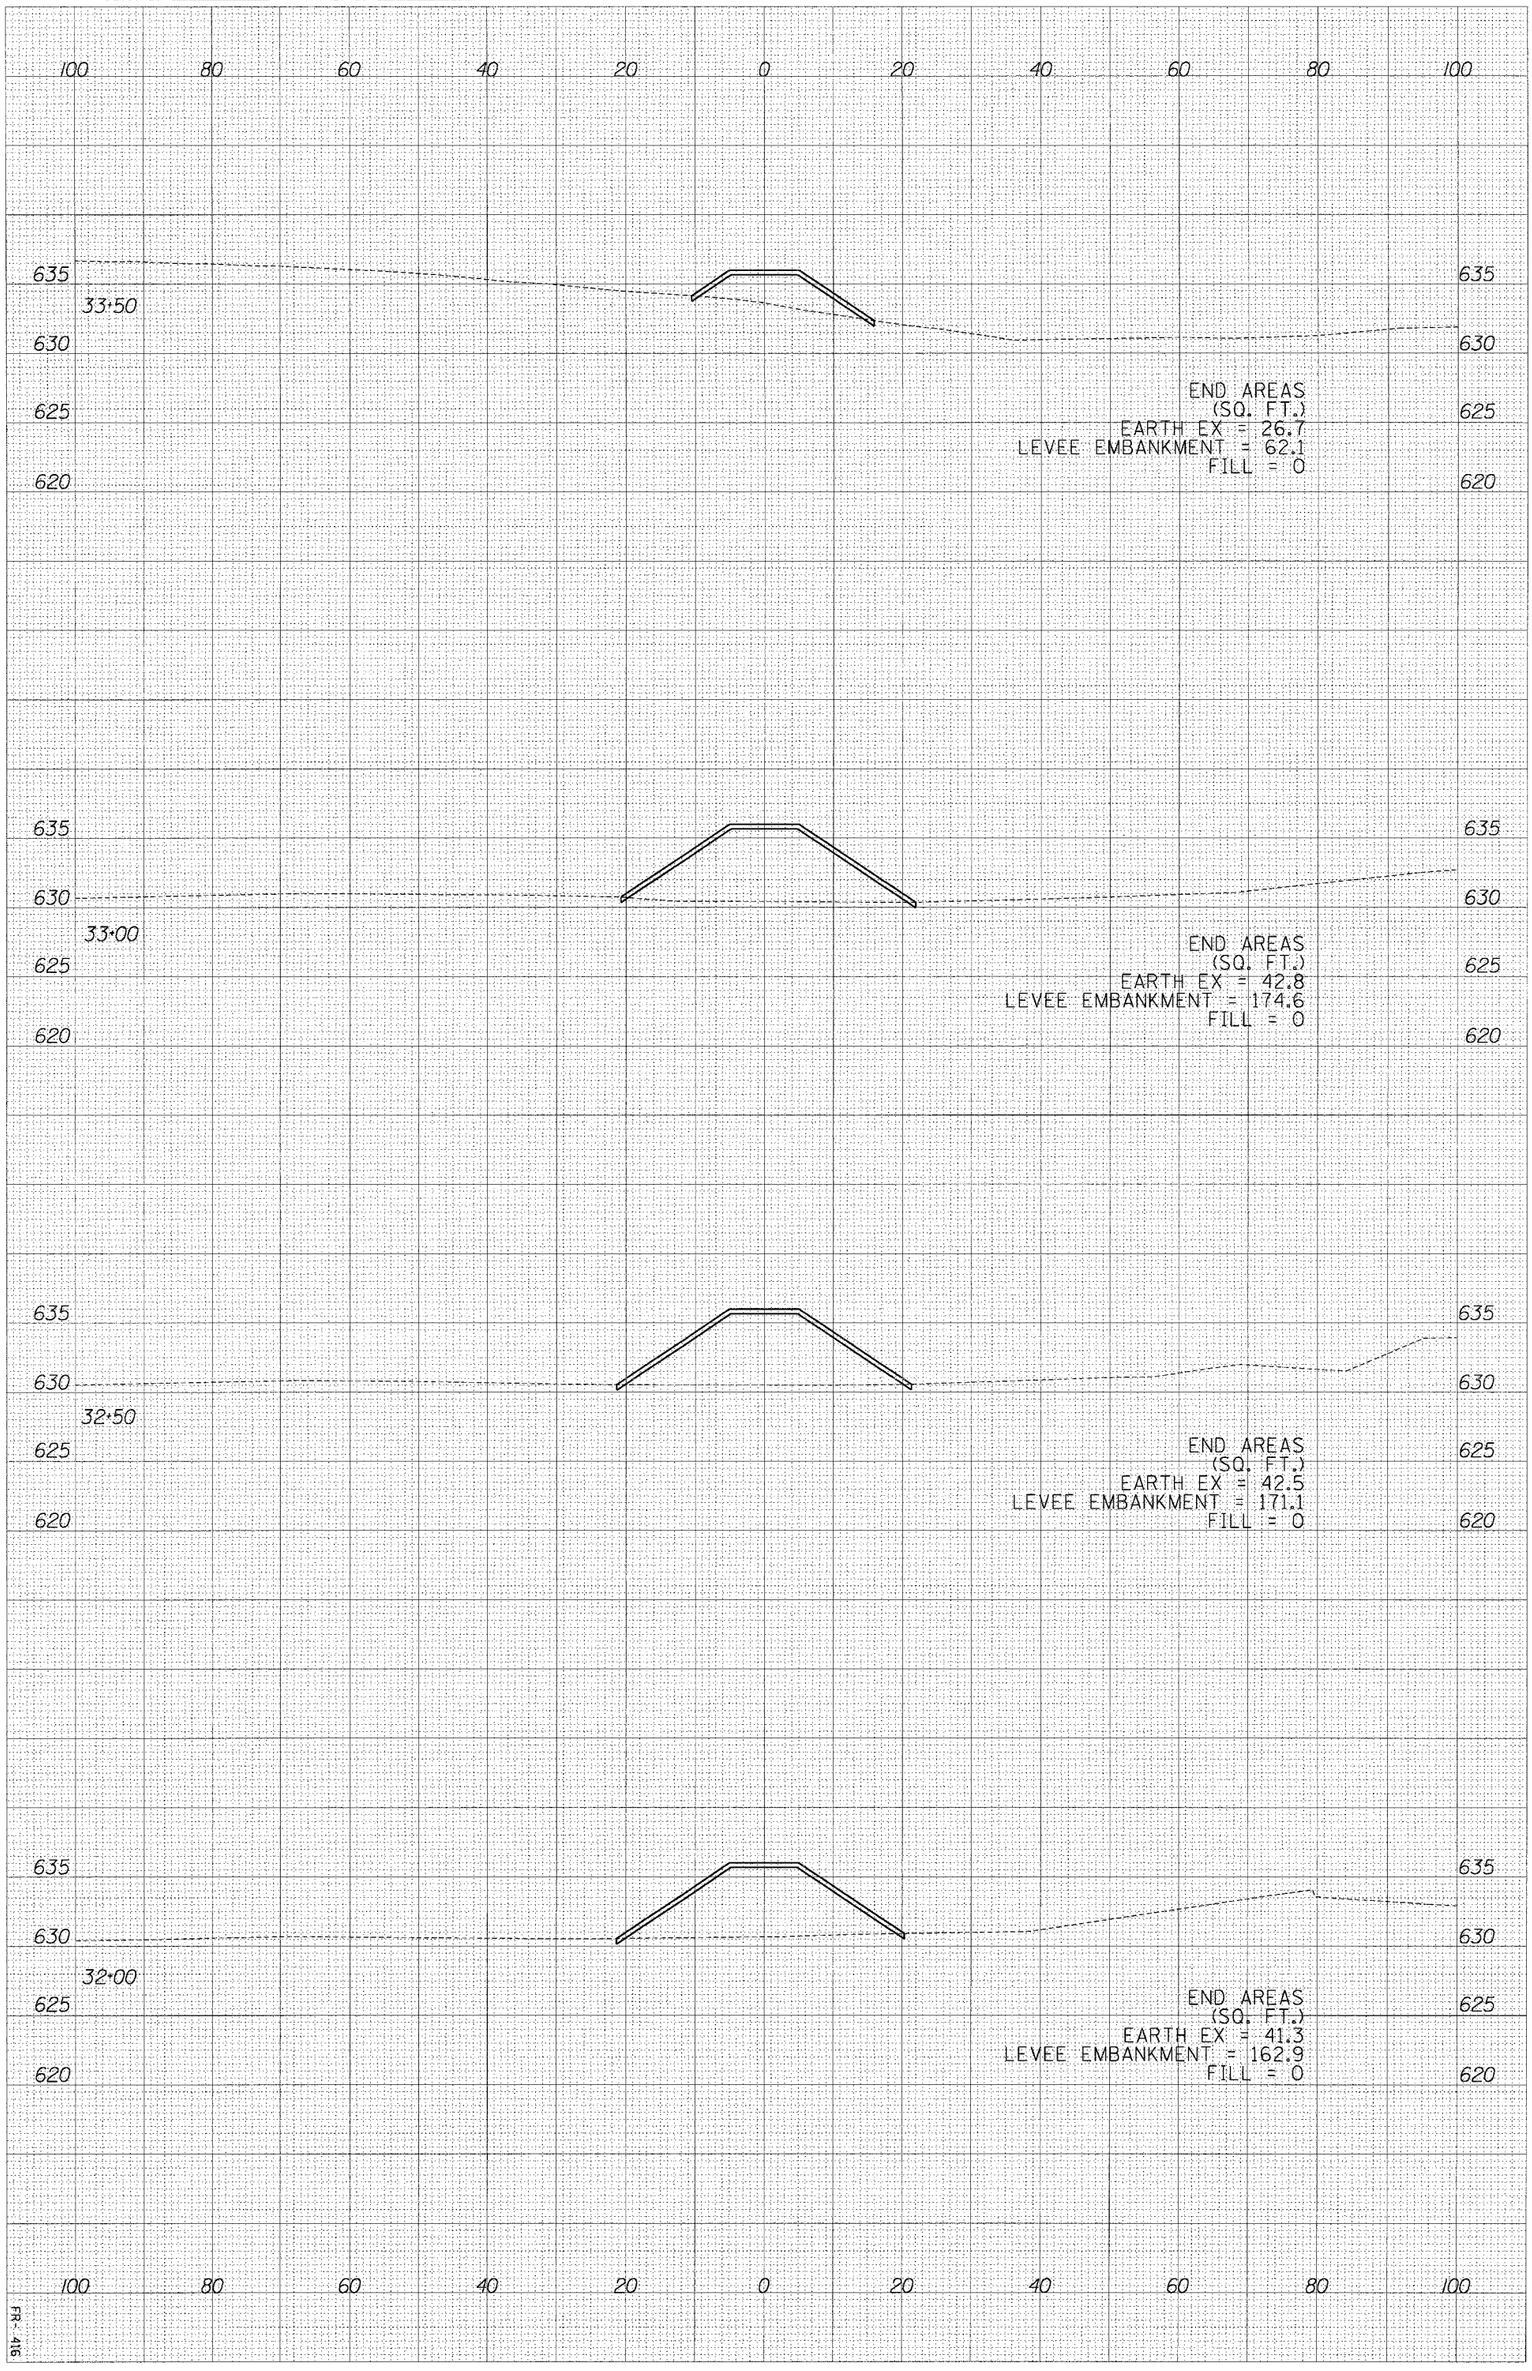

C-61

LEVEE CROSS - SECTIONS

FR-416