F.A. RTE	SECTION	COUNTY	TOTAL SHEETS	SHEET NO.
337	19R-1	LAKE	800	322

CONTRACT NO: 50997

PART OF THE NE 1/4 OF SEC. 20, TWP. 43 N., R. 10 E. OF THE 3RD. P.M., IN LAKE COUNTY, ILLINOIS.

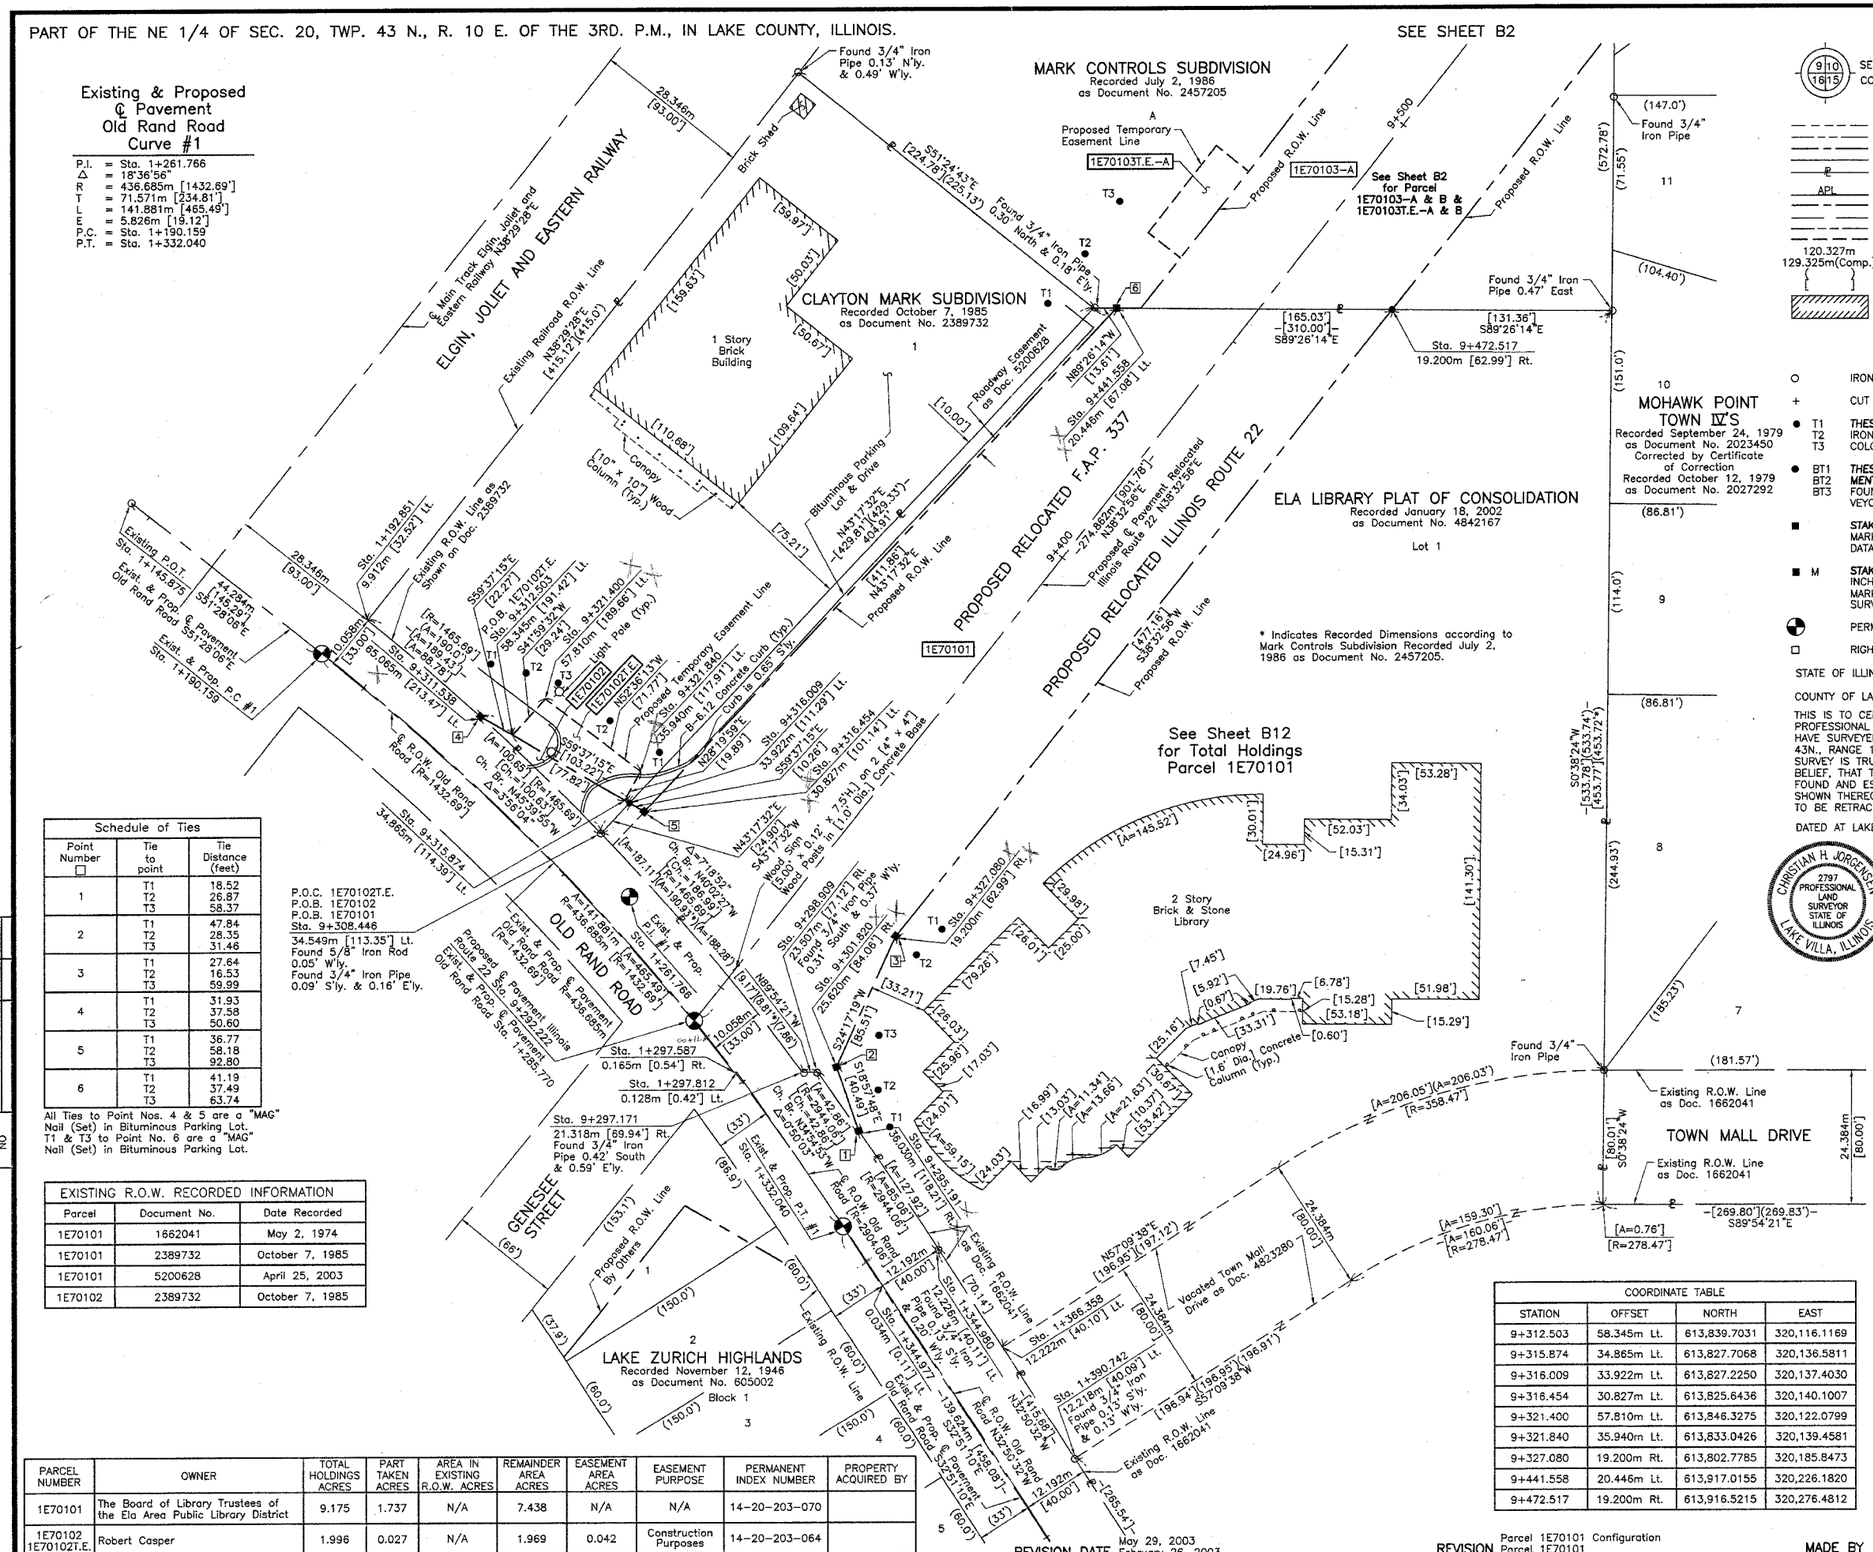
SEE SHEET B2
MARK CONTROLS SUBDIVISION
Recorded July 2, 1986
as Document No. 2457205
CLAYTON MARK SUBDIVISION
Recorded October 7, 1985
as Document No. 2389732
ELGIN, JOLIET AND EASTERN RAILWAY
PROPOSED RELOCATED F.A.P. 337
PROPOSED RELOCATED ILLINOIS ROUTE 22
ELA LIBRARY PLAT OF CONSOLIDATION
Recorded January 18, 2002
as Document No. 4842167
Lot 1
MOHAWK POINT TOWN IV'S
Recorded September 24, 1979
as Document No. 2023450
Corrected by Certificate of Correction
Recorded October 12, 1979
as Document No. 2027292
TOWN MALL DRIVE
OLD RAND ROAD
GENESEE STREET
LAKE ZURICH HIGHLANDS
Recorded November 12, 1946
as Document No. 605002
Block 1
2 Story Brick & Stone Library
1 Story Brick Building
See Sheet B12 for Total Holdings Parcel 1E70101
See Sheet B2 for Parcel 1E70103-A & B & 1E70103T.E.-A & B
* Indicates Recorded Dimensions according to Mark Controls Subdivision Recorded July 2, 1986 as Document No. 2457205.
Existing & Proposed ℄ Pavement Old Rand Road Curve #1
P.I. = Sta. 1+261.766
Δ = 18°36'56"
R = 436.685m [1432.89']
T = 71.571m [234.81']
L = 141.881m [465.49']
E = 5.826m [19.12']
P.C. = Sta. 1+190.159
P.T. = Sta. 1+332.040
P.O.C. 1E70102T.E.
P.O.B. 1E70102
P.O.B. 1E70101
Sta. 9+308.446
34.549m [113.35'] Lt.
Found 5/8" Iron Rod 0.05' W'ly.
Found 3/4" Iron Pipe 0.09' S'ly. & 0.16' E'ly.
Sta. 1+297.587
0.165m [0.54'] Rt.
Sta. 1+297.812
0.128m [0.42'] Lt.
Sta. 9+297.171
21.318m [69.94'] Rt.
Found 3/4" Iron Pipe 0.42' South & 0.59' E'ly.
Found 3/4" Iron Pipe 0.47' East
Sta. 9+472.517
19.200m [62.99'] Rt.
Found 3/4" Iron Pipe 0.13' N'ly. & 0.49' W'ly.
Found 3/4" Iron Pipe 0.30' North & 0.18' E'ly.
Brick Shed
Canopy
Bituminous Parking Lot & Drive
Roadway Easement as Doc. 5200628
Proposed Temporary Easement Line
Proposed Temporary Easement
Proposed R.O.W. Line
Existing R.O.W. Line as Doc. 1662041
Vacated Town Mall Drive as Doc. 4823280
Existing R.O.W. Line as Doc. 2389732
Proposed R.O.W. Line as Others
Proposed ℄ Pavement Illinois Route 22 Sta. 9+292.222
Exist. & Prop. ℄ Pavement Old Rand Road Sta. 1+285.770
Exist. & Prop. P.C. #1
Exist. & Prop. P.T. #1
Exist. & Prop. ℄ Pavement Old Rand Road Sta. 1+190.159
Exist. & Prop. ℄ Pavement Old Rand Road Sta. 1+332.040
Existing P.O.T. Sta. 1+145.875
Exist. & Prop. ℄ Pavement Old Rand Road
Exist. & Prop. ℄ Pavement Old Rand Road
Exist. & Prop. ℄ Pavement Old Rand Road