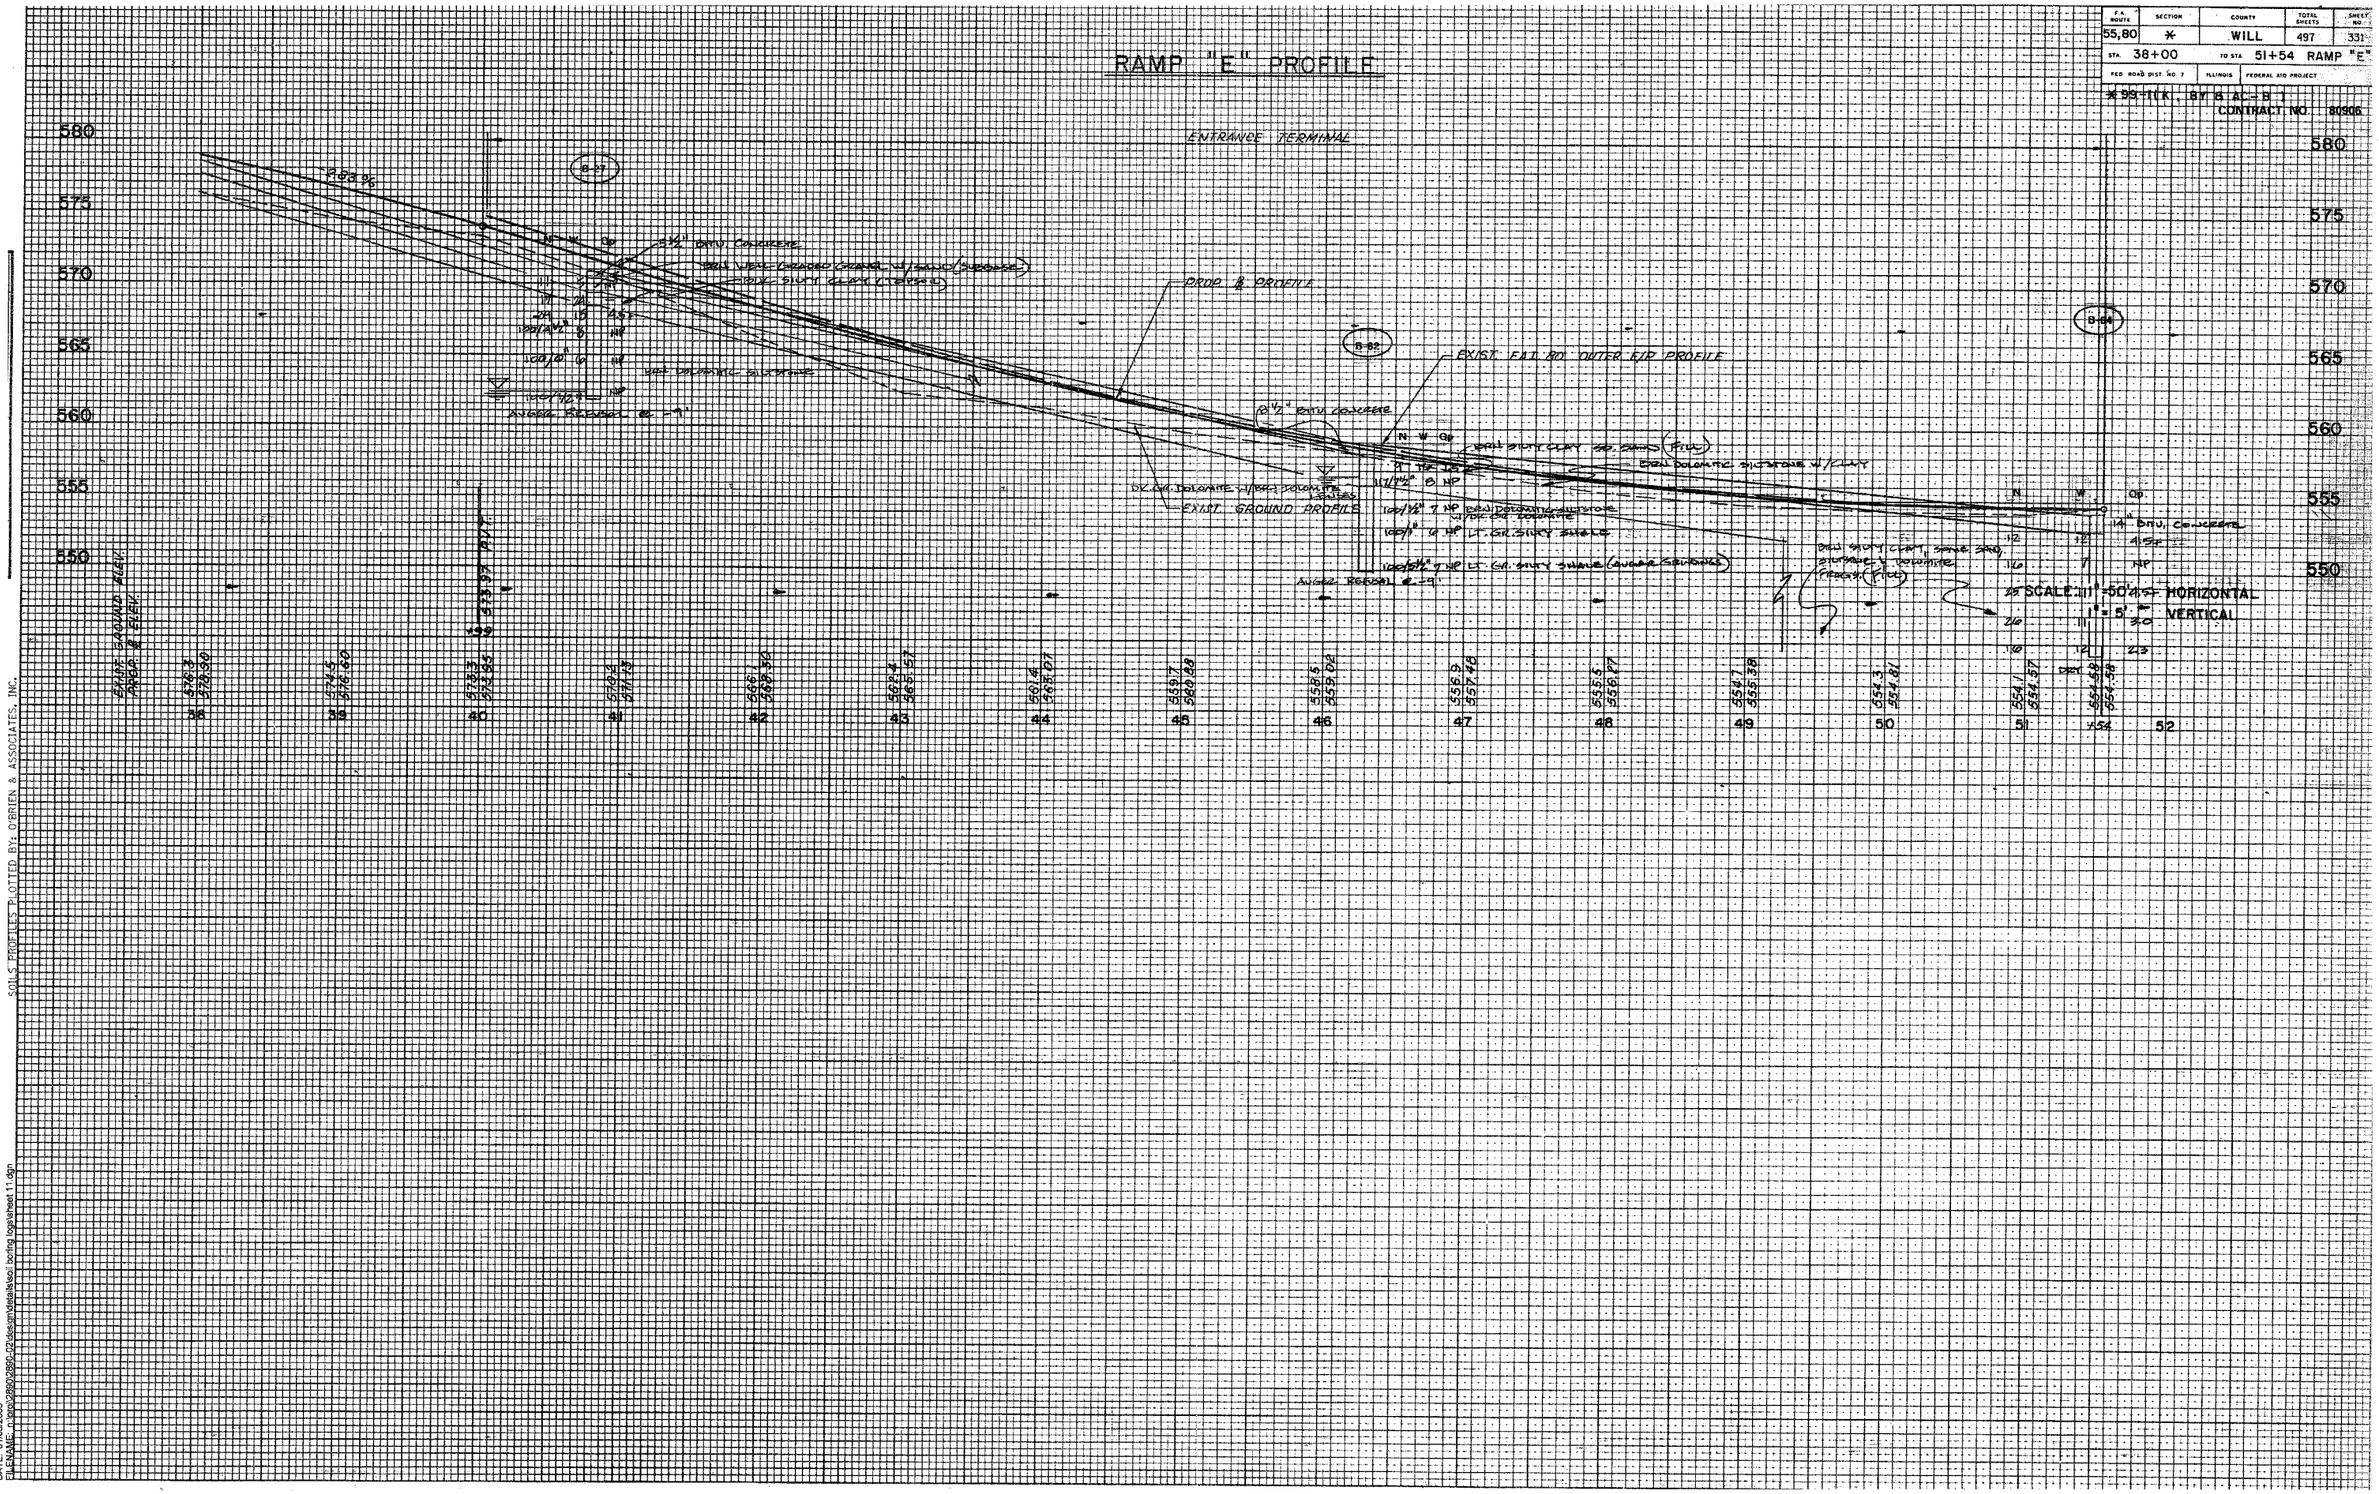

SOILS PROFILES PLOTTED BY: O'BRIEN & ASSOCIATES, INC.

DATE: 01/03/2006
FILENAME: n:\pro\2880\2880-02\des\gn\details\soil boring logs\sheet 11.dgn