COORDINATES SHOWN HEREON ARE BASED ON SURVEY CONTROL DATA AS PROVIDED BY THE ILLINOIS DEPARTMENT OF TRANSPORTATION.

COORDINATE TABLE			
STATION	OFFSET	NORTH	EAST
19+729.944	14.241 m LT	254,708.3495	698,809.9282
19+742.373	26.514 m LT	254,720.7438	698,797.9400
19+742.373	63.993 m LT	254,721.3650	698,760.4665
19+754.565	26.509 m LT	254,732.9340	698,798.1477
19+754.565	63.993 m LT	254,733.5554	698,760.6686
19+766.755	14.317 m LT	254,744.9204	698,810.5401
19+777.657	100.080 m LT	254,757.2419	698,724.9695
19+777.931	87.891 m LT	254,757.3142	698,737.1613
19+786.296	100.274 m LT	254,765.6831	698,724.9183
19+786.352	88.080 m LT	254,765.7371	698,737.1114
19+786.691	14.313 m LT	254,764.8542	698,810.8736

W 1/2, NE 1/4 SECTION 23

BOOK 2214, PAGE 185

CONTROL DATA AS PROVIDED BY THE ILLINOIS DEPARTMENT OF TRANSPORTATION.

SEE SHEET 26

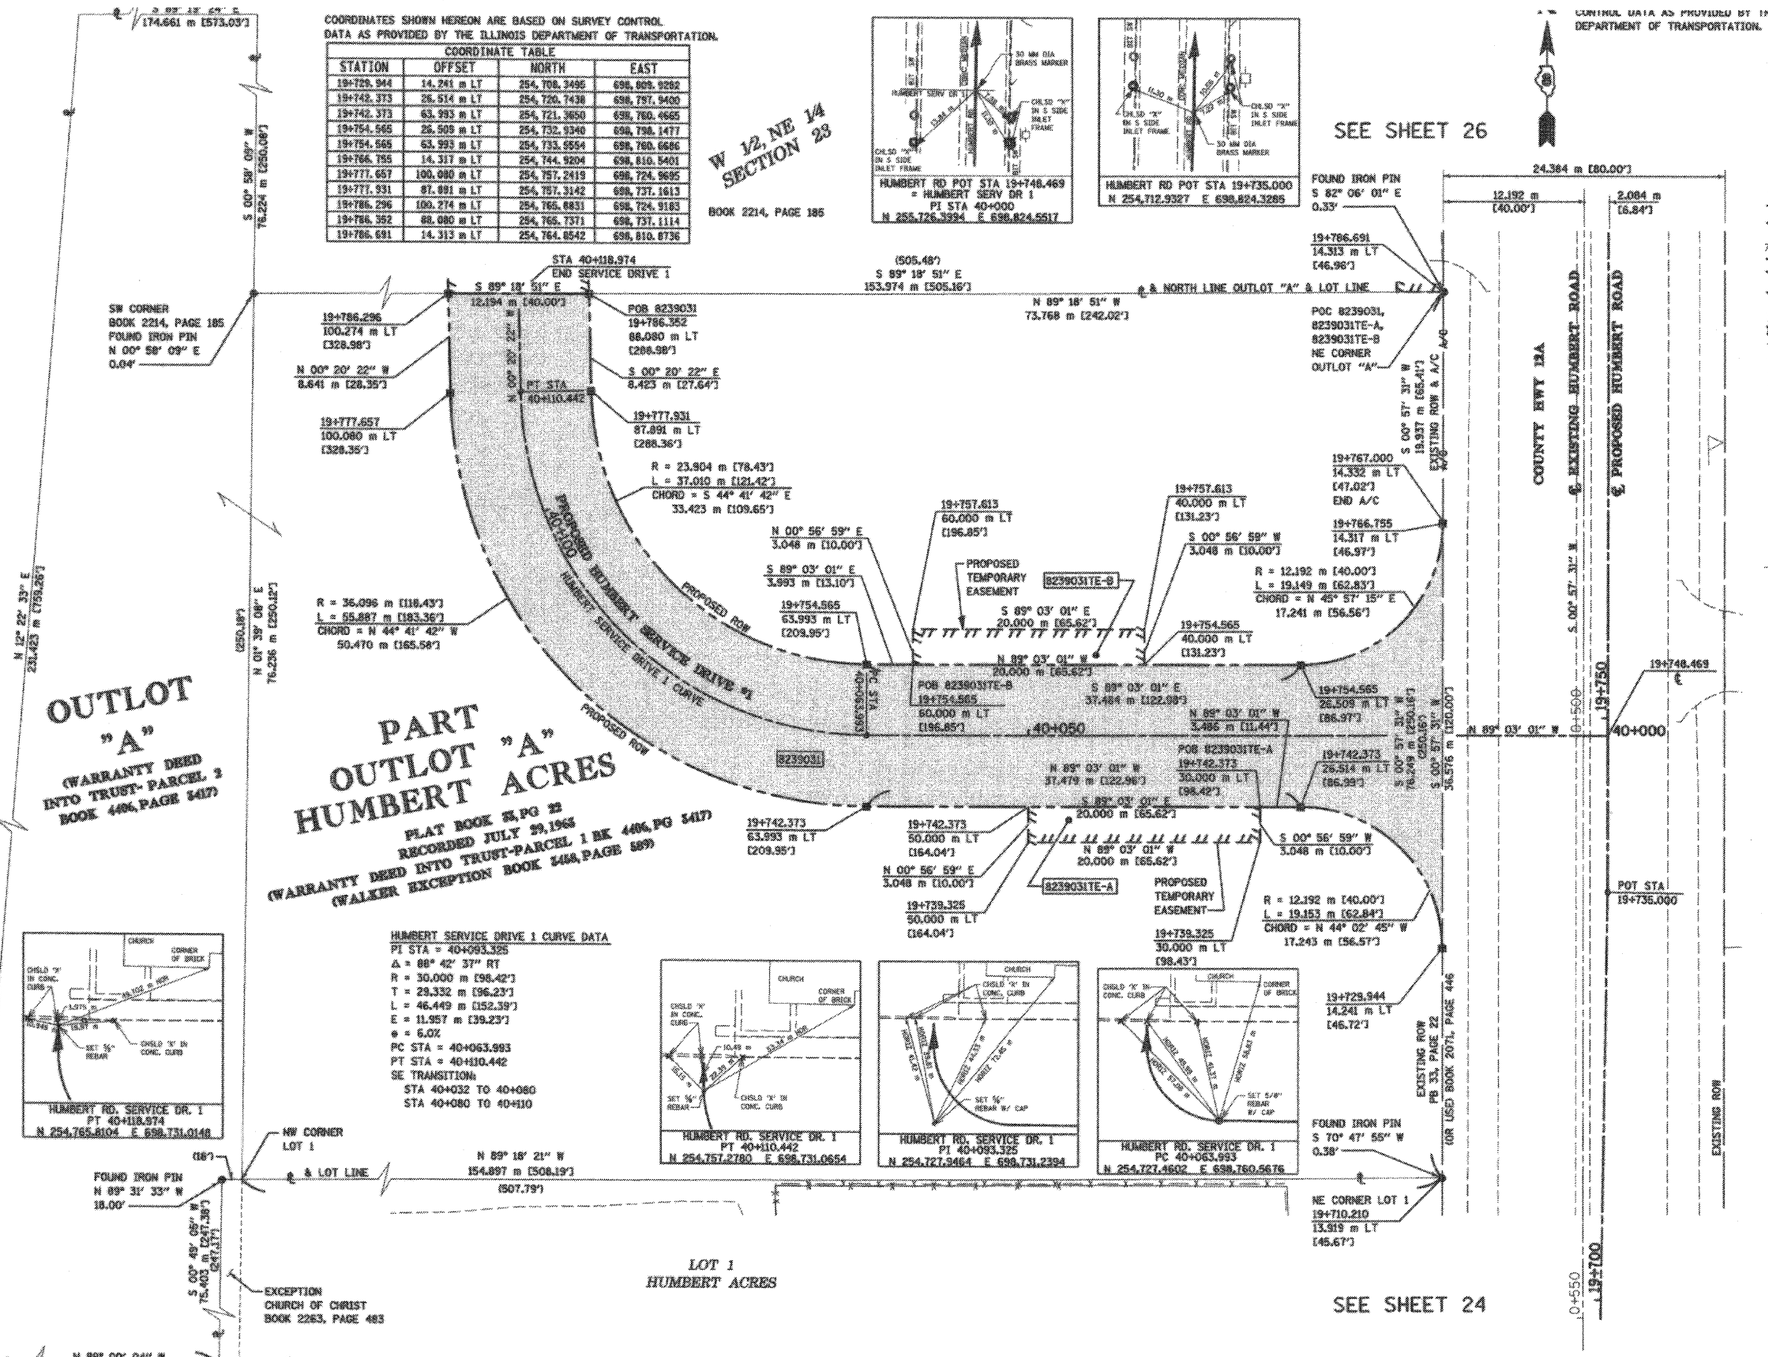

LEGEND

SECTION CORNER

QUARTER SECTION CORNER

EXISTING CENTERLINE
EXISTING RIGHT OF WAY LINE
EXISTING ROW AND PROPOSED ACCESS CONTROL LINE
EXISTING EASEMENT LINE
PROPOSED CENTERLINE
PROPOSED RIGHT OF WAY LINE
PROPOSED RIGHT OF WAY AND PROPOSED ACCESS CONTROL LINE
PROPOSED TEMPORARY EASEMENT LINE
PROPOSED PERMANENT EASEMENT LINE.
SECTION LINE
QUARTER SECTION LINE
QUARTER QUARTER SECTION LINE
PROPERTY (DEED) LINE
APPARENT PROPERTY LINE
121.456 m — MEASURED DIMENSION
123.456 m (COMP) — COMPUTED DIMENSION
[405.04'] — ENGLISH EQUIVALENT TO METRIC DIM.
(123.45) — RECORDED DIMENSION
FOUND IRON PIPE OR IRON ROD
SET 5/8 INCH IRON ROD
PERMANENT SURVEY MONUMENT, I.D.O.T. STD. 2136 (TO BE SET BY OTHERS)
CUT CROSS FOUND OR SET
SAME OWNERSHIP

■ STAKING OF PROPOSED RIGHT OF WAY. SET 5/8 INCH METAL ROD WITH DIVISION OF HIGHWAY SURVEY MARKER TO MONUMENT THE POSITION SHOWN. IDENTIFIED BY INSCRIPTION DATA AND SURVEYORS REGISTRATION NUMBER.

■ M STAKING OF PROPOSED RIGHT OF WAY IN CULTIVATED AREAS. SET 5/8 INCH METAL ROD WITH DIVISION OF HIGHWAY SURVEY MARKER 20 INCHES BELOW GROUND SURFACE TO MONUMENT THE POSITION SHOWN. IDENTIFIED BY INSCRIPTION DATA AND SURVEYORS REGISTRATION NUMBER.

STATE OF ILLINOIS)
) SS
COUNTY OF ADAMS)

THIS IS TO CERTIFY THAT I, JOHN E. BASINGER AN ILLINOIS PROFESSIONAL LAND SURVEYOR, HAVE DIRECTED THE SURVEY AND DRAFTING OF THE PLAT OF HIGHWAYS SHOWN HEREON IN SECTION 23, TOWNSHIP 6 NORTH, RANGE 10 WEST, OF THE THIRD PRINCIPAL MERIDIAN, MADISON COUNTY, THAT THE SURVEY IS TRUE AND COMPLETE AS SHOWN TO THE BEST OF MY KNOWLEDGE AND BELIEF, THAT THE PLAT CORRECTLY REPRESENTS SAID SURVEY, THAT ALL MONUMENTS FOUND AND ESTABLISHED ARE OF PERMANENT QUALITY AND OCCUPY THE POSITIONS SHOWN THEREON AND THAT THE MONUMENTS ARE SUFFICIENT TO ENABLE THE SURVEY TO BE RETRACED. MADE FOR THE DEPARTMENT OF TRANSPORTATION, STATE OF ILLINOIS.

DATED 11-30-2005

JOHN E. BASINGER, PLS #2766
LICENSE EXPIRATION DATE: 11-30-2006
"THIS PROFESSIONAL SERVICE CONFORMS TO THE CURRENT ILLINOIS MINIMUM STANDARDS FOR A BOUNDARY SURVEY."
FIELD WORK COMPLETED: APRIL 2004

PROFESSIONAL LAND SURVEYOR JOHN E. BASINGER No. 2766 STATE OF ILLINOIS

KLINGNER & ASSOCIATES, P.C.
Engineers / Architects
616 North 24th Street (217) 223-3670
Quincy, Illinois 62301 FAX: 223-3603
Internet Address: www.klingner.com
STATE OF ILLINOIS DESIGN FIRM # 184273B

ILLINOIS DEPARTMENT OF TRANSPORTATION
PLAT OF HIGHWAYS
FAP ROUTE 310 (IL 255)
SECTION 60-15
MADISON COUNTY
JOB NO. R-98-039-92
HUMBERT ROAD
STATION 19+729.943 TO STATION 19+786.352

0 m 5 m 10 m 15 m
SCALE 1:250

SHEET 25 OF 55

ILLINOIS DEPARTMENT OF TRANSPORTATION
DIVISION OF HIGHWAYS/DISTRICT 8
1102 EASTPORT PLAZA DRIVE
COLLINSVILLE, ILLINOIS 62234-6198

PARCEL NO.	OWNER	TOTAL HOLDING	FEE SIMPLE ACQUISITION						REMAINDER		EASEMENTS			PERMANENT TAX NUMBER	PROPERTY ACQUIRED BY
			GROSS		PREVIOUSLY DEDICATED		NET		NORTH OF DRIVE	SOUTH OF DRIVE	PE = PERMANENT TE = TEMPORARY		EASEMENT PURPOSE		
		ACRES	ACRES	SQ. FT.	ACRES	SQ. FT.	ACRES	SQ. FT.	ACRES	ACRES	ACRES	SQ. FT.			
8239031	UNITED COMMUNITY BANK as TRUSTEE under TRUST AGREEMENT dated December 31, 1997 known as Trust number 497-194 TITLE REPORT NO. MA-3032.0	13.8793	0.3311	14,421	N/A	N/A	0.3311	14,421	0.5431	13.0051	TE-A 0.0151	656	GRADING FOR ENTRANCE	24-2-01-23-02-202-002.001 24-2-01-23-02-202-002.002	
											TE-B 0.0151	656	GRADING FOR ENTRANCE		

ROUTE: 310 SECTION: 60-15 COUNTY: MADISON JOB NO. R-98-039-92

PLOT DATE: 11/30/2005 3:10:59 PM

11/30/2005 3:10:59 PM
11_30_2005 Job:59
pw:\DPWJoan\Data\24\dgn\8239031-dgn
=SEP=
=SEP=
=SEP=
=SEP=
=SEP=