COORDINATES SHOWN HEREON ARE BASED ON SURVEY CONTROL DATA AS PROVIDED BY THE ILLINOIS DEPARTMENT OF TRANSPORTATION.

# PART OF THE NE 1/4 OF SECTION 23, T6N, R10W, OF THE 3RD PM, MADISON COUNTY, ILLINOIS

BEARINGS SHOWN HEREON ARE BASED ON SURVEY CONTROL DATA AS PROVIDED BY THE ILLINOIS DEPARTMENT OF TRANSPORTATION.

| COORDINATE TABLE | | | |
|---|---|---|---|
| STATION | OFFSET | NORTH | EAST |
| 20+047.297 | 10.112 m RT | 255,025.0197 | 698,839.6142 |
| 20+047.842 | 81.237 m RT | 255,024.3861 | 698,910.7377 |
| 20+048.145 | 120.765 m RT | 255,024.0340 | 698,950.2657 |
| 20+087.927 | 10.119 m RT | 255,065.6439 | 698,840.2940 |
| 20+088.479 | 79.852 m RT | 255,065.0403 | 698,910.0271 |
| 20+098.105 | 79.524 m RT | 255,074.6705 | 698,909.8587 |

| COORDINATE TABLE (CONT) | | | |
|---|---|---|---|
| STATION | OFFSET | NORTH | EAST |
| 20+098.414 | 119.229 m RT | 255,074.3212 | 698,949.5626 |
| 20+128.557 | 10.125 m RT | 255,106.2682 | 698,840.9729 |
| 20+128.599 | 15.240 m RT | 256,106.2253 | 698,846.0884 |
| 20+129.116 | 78.468 m RT | 255,105.6945 | 698,909.3164 |

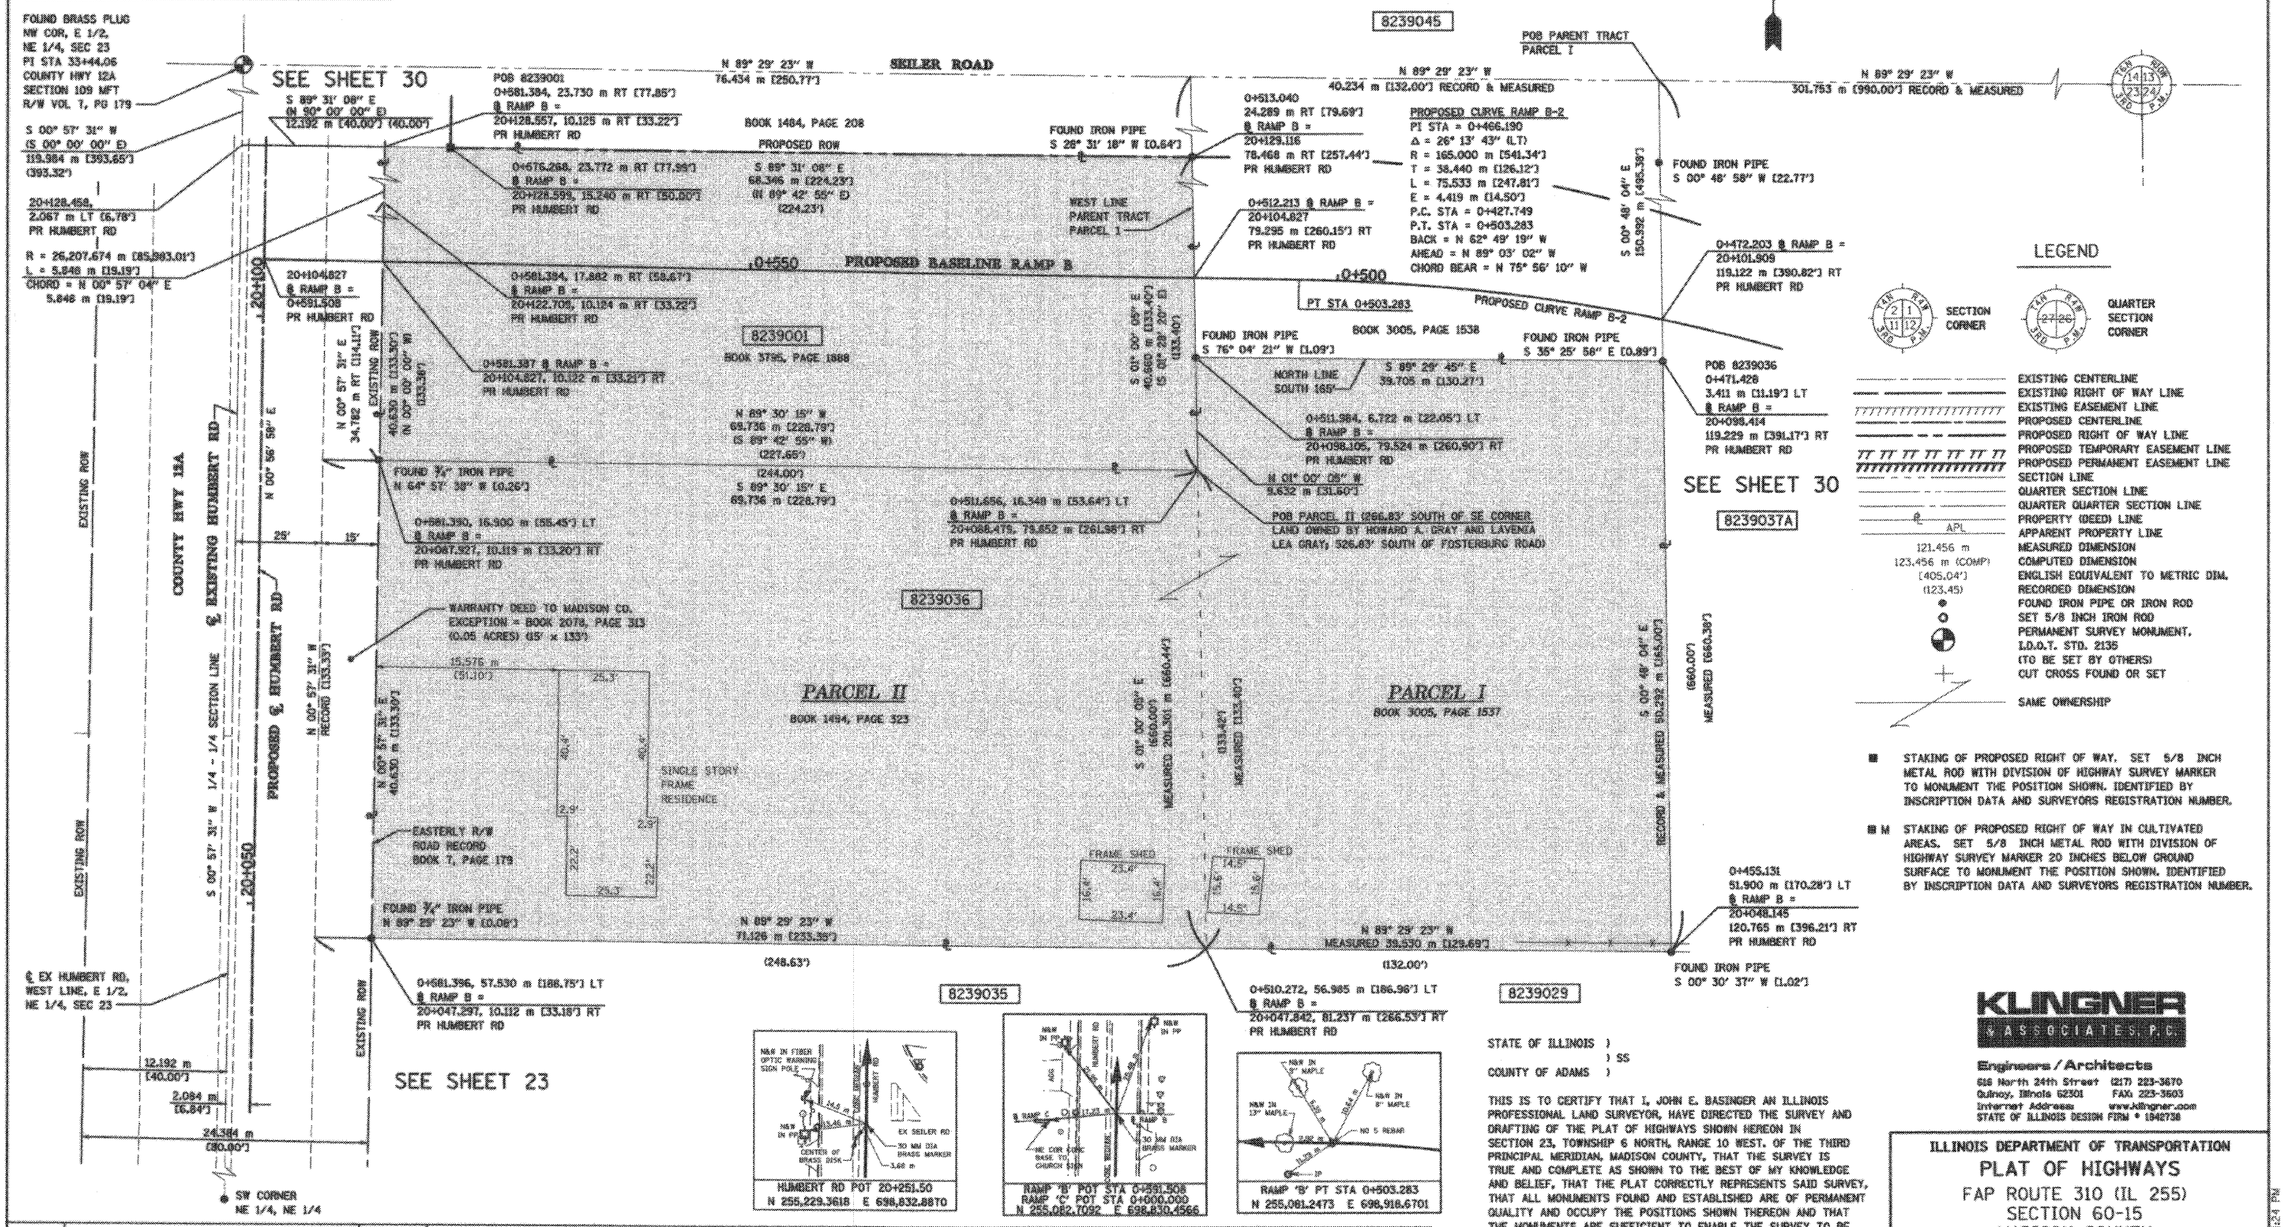


## LEGEND

- SECTION CORNER
- QUARTER SECTION CORNER
- EXISTING CENTERLINE
- EXISTING RIGHT OF WAY LINE
- EXISTING EASEMENT LINE
- PROPOSED CENTERLINE
- PROPOSED RIGHT OF WAY LINE
- PROPOSED TEMPORARY EASEMENT LINE
- PROPOSED PERMANENT EASEMENT LINE
- SECTION LINE
- QUARTER SECTION LINE
- QUARTER QUARTER SECTION LINE
- PROPERTY (DEED) LINE
- APPARENT PROPERTY LINE
- 121.456 m — MEASURED DIMENSION
- 123.456 m (COMP) [405.04'] (123.45) — COMPUTED DIMENSION
- ENGLISH EQUIVALENT TO METRIC DIM.
- RECORDED DIMENSION
- FOUND IRON PIPE OR IRON ROD
- SET 5/8 INCH IRON ROD
- PERMANENT SURVEY MONUMENT, I.D.O.T. STD. 2135 (TO BE SET BY OTHERS)
- CUT CROSS FOUND OR SET
- SAME OWNERSHIP

■ STAKING OF PROPOSED RIGHT OF WAY. SET 5/8 INCH METAL ROD WITH DIVISION OF HIGHWAY SURVEY MARKER TO MONUMENT THE POSITION SHOWN. IDENTIFIED BY INSCRIPTION DATA AND SURVEYORS REGISTRATION NUMBER.

■ M STAKING OF PROPOSED RIGHT OF WAY IN CULTIVATED AREAS. SET 5/8 INCH METAL ROD WITH DIVISION OF HIGHWAY SURVEY MARKER 20 INCHES BELOW GROUND SURFACE TO MONUMENT THE POSITION SHOWN. IDENTIFIED BY INSCRIPTION DATA AND SURVEYORS REGISTRATION NUMBER.

| PARCEL NO. | OWNER | TOTAL HOLDING | FEE SIMPLE ACQUISITION | | | | | | REMAINDER | EASEMENTS | | | PERMANENT TAX NUMBER | PROPERTY ACQUIRED BY |
|---|---|---|---|---|---|---|---|---|---|---|---|---|---|---|
| | | | GROSS | | PREVIOUSLY DEDICATED | | NET | | | PE = PERMANENT TE = TEMPORARY | | EASEMENT PURPOSE | | |
| | | ACRES | ACRES | SQ. FT. | ACRES | SQ. FT. | ACRES | SQ. FT. | ACRES | ACRES | SQ. FT. | | | |
| 8239001 | THE PEOPLE OF THE STATE OF ILLINOIS, DEPARTMENT OF TRANSPORTATION | 0.6933 | 0.6933 | 30,200 | N/A | N/A | 0.6933 | 30,200 | 0.0000 | N/A | N/A | N/A | 24-1-01-23-02-201-004 | |
| 8239036 | LEROY W. BRAKEMEYER AND MARIE BRAKEMEYER, IN JOINT TENANCY TITLE REPORT NO. MA-2636 | 1.1994 | 1.1994 | 52,248 | N/A | N/A | 1.1994 | 52,248 | 0.0000 | N/A | N/A | N/A | 24-1-01-23-02-201-005 | |

STATE OF ILLINOIS )
) SS
COUNTY OF ADAMS )

THIS IS TO CERTIFY THAT I, JOHN E. BASINGER AN ILLINOIS PROFESSIONAL LAND SURVEYOR, HAVE DIRECTED THE SURVEY AND DRAFTING OF THE PLAT OF HIGHWAYS SHOWN HEREON IN SECTION 23, TOWNSHIP 6 NORTH, RANGE 10 WEST. OF THE THIRD PRINCIPAL MERIDIAN, MADISON COUNTY, THAT THE SURVEY IS TRUE AND COMPLETE AS SHOWN TO THE BEST OF MY KNOWLEDGE AND BELIEF, THAT THE PLAT CORRECTLY REPRESENTS SAID SURVEY, THAT ALL MONUMENTS FOUND AND ESTABLISHED ARE OF PERMANENT QUALITY AND OCCUPY THE POSITIONS SHOWN THEREON AND THAT THE MONUMENTS ARE SUFFICIENT TO ENABLE THE SURVEY TO BE RETRACED. MADE FOR THE DEPARTMENT OF TRANSPORTATION, STATE OF ILLINOIS.

DATED 11-30-2005

JOHN E. BASINGER, PLS #2766
LICENSE EXPIRATION DATE: 11-30-2006
"THIS PROFESSIONAL SERVICE CONFORMS TO THE CURRENT ILLINOIS MINIMUM STANDARDS FOR A BOUNDARY SURVEY."
FIELD WORK COMPLETED: APRIL 2004

PROFESSIONAL LAND SURVEYOR JOHN E. BASINGER No. 2766 STATE OF ILLINOIS

KLINGNER & ASSOCIATES, P.C.
Engineers / Architects
616 North 24th Street (217) 223-3670
Quincy, Illinois 62301 FAX: 223-3503
Internet Address: www.klingner.com
STATE OF ILLINOIS DESIGN FIRM # 184-2736

ILLINOIS DEPARTMENT OF TRANSPORTATION
# PLAT OF HIGHWAYS
FAP ROUTE 310 (IL 255)
SECTION 60-15
MADISON COUNTY
JOB NO. R-98-039-92
HUMBERT ROAD
STATION 20+047.297 TO STATION 20+128.599

0 m 5 m 10 m 15 m
SCALE 1:250

SHEET 29 OF 55

ILLINOIS DEPARTMENT OF TRANSPORTATION
DIVISION OF HIGHWAYS/DISTRICT 8
1102 EASTPORT PLAZA DRIVE
COLLINSVILLE, ILLINOIS 62234-6198

ROUTE: 310 SECTION: 60-15 COUNTY: MADISON JOB NO. R-98-039-92

11/30/2005 3:11:24 PM
11/30/2005 3:11:24 PM
P:\98\Jan\98024\dgn\8239036.dgn
*REF*
*REF*
*REF*
*REF*

PLOT DATE: 11/30/2005 3:11:24 PM