QUAD CITY INTERNATIONAL AIRPORT
TAXIWAY P, PHASE II – MIDDLE PAVING
ILL. MLI-3854, QU008
SHEET 60 OF 82

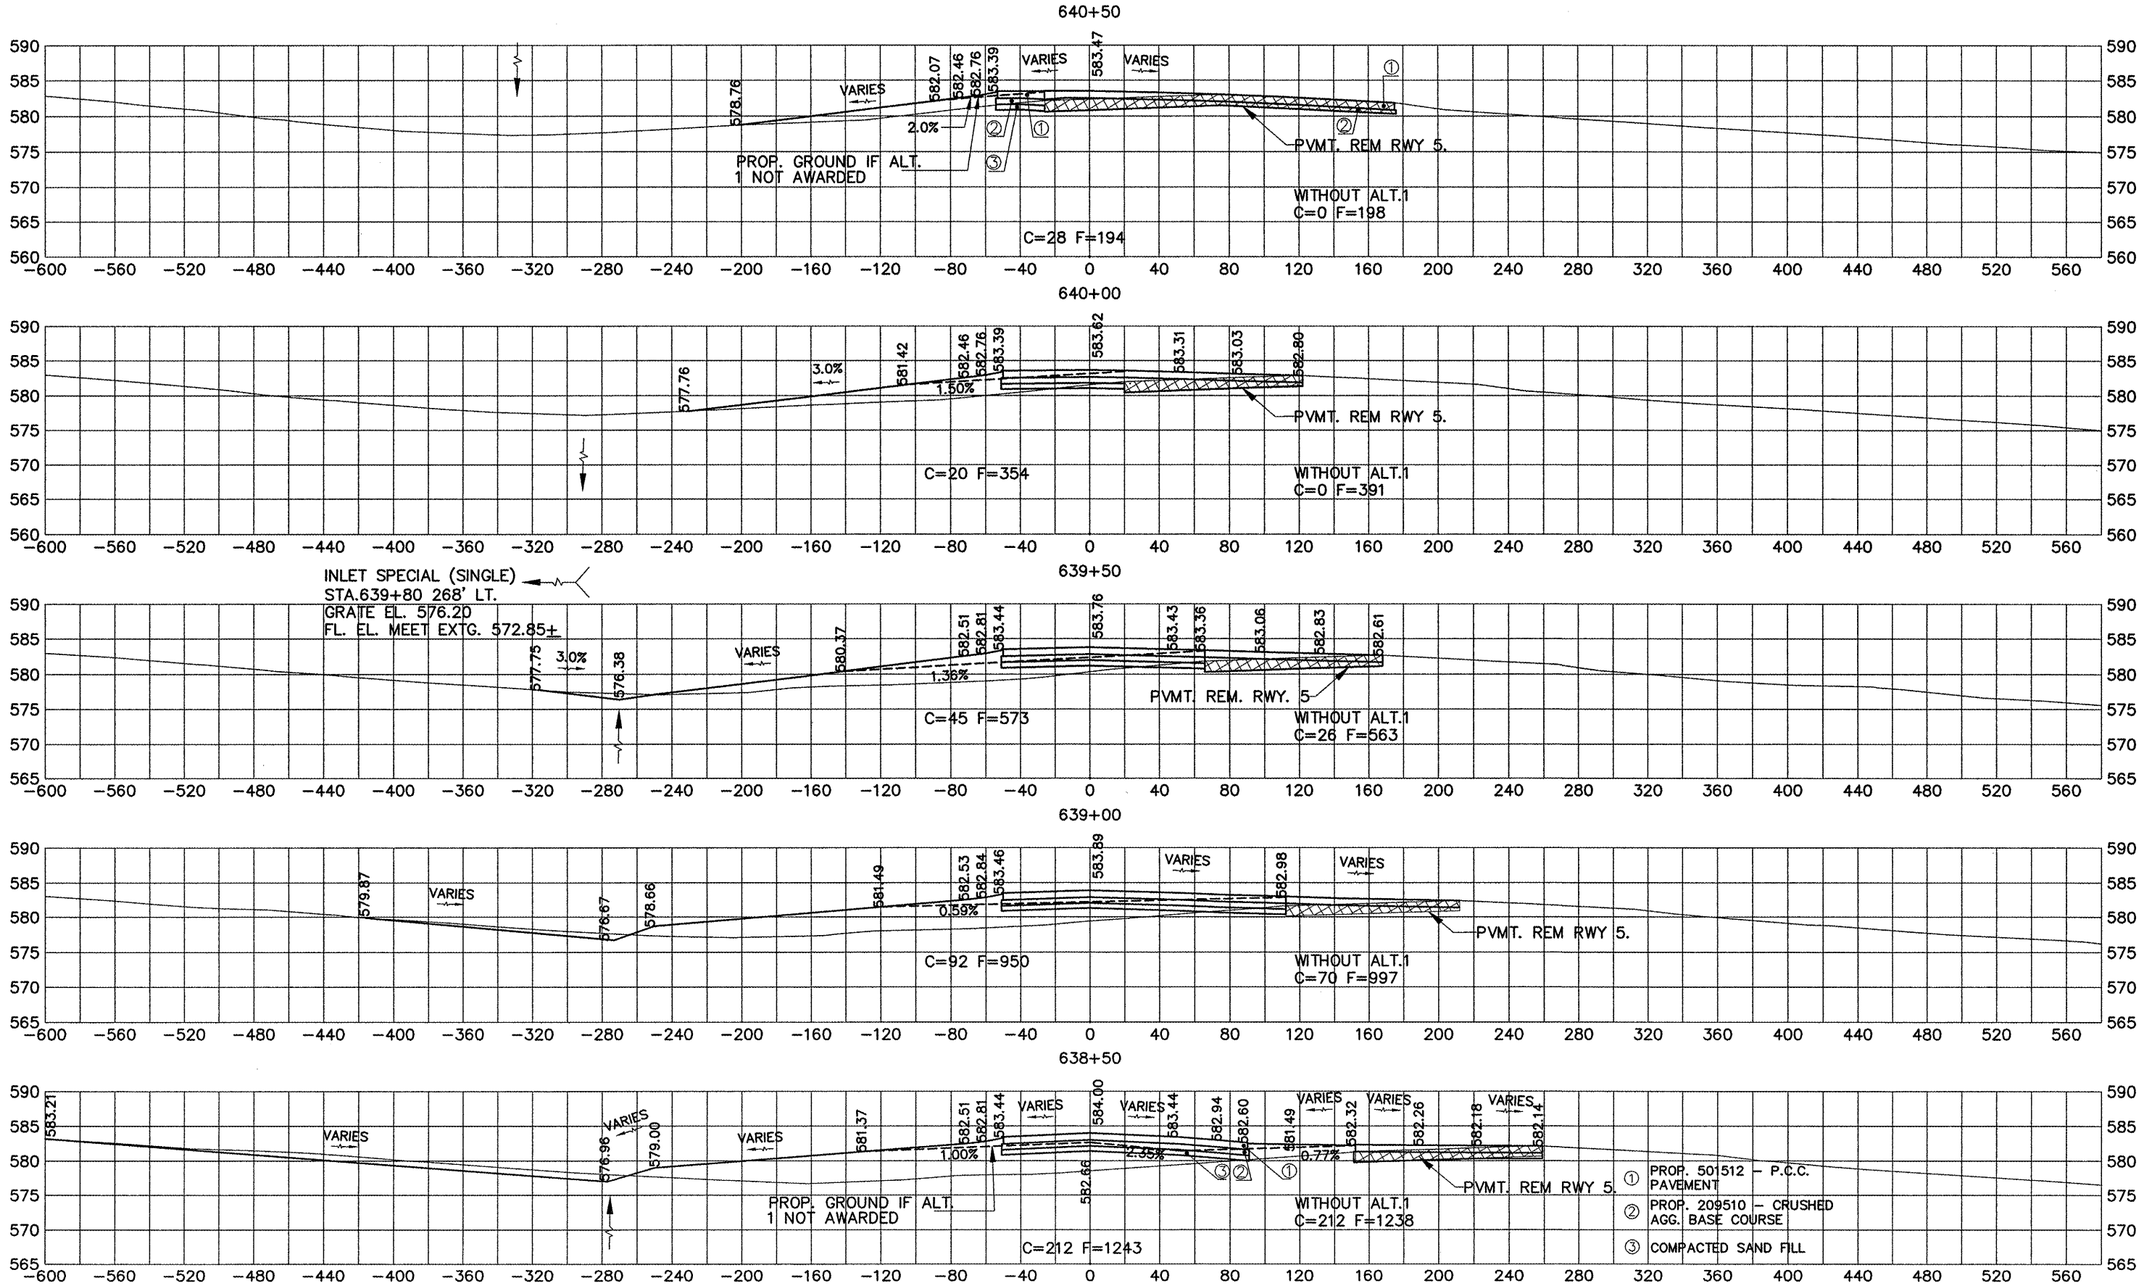

TAXIWAY P (WITH ADDITIVE ALTERNATES), STA 638+50 TO STA 640+50

G:\Airport\A08T032 TP MID PVMT\SECTIONS P MID PVMT.dwg, 4/1/2009 8:36:31 AM, jeffm