QUAD CITY INTERNATIONAL AIRPORT
TAXIWAY P, PHASE II – MIDDLE PAVING
ILL. MLI-3854, QU008
SHEET 63 OF 82

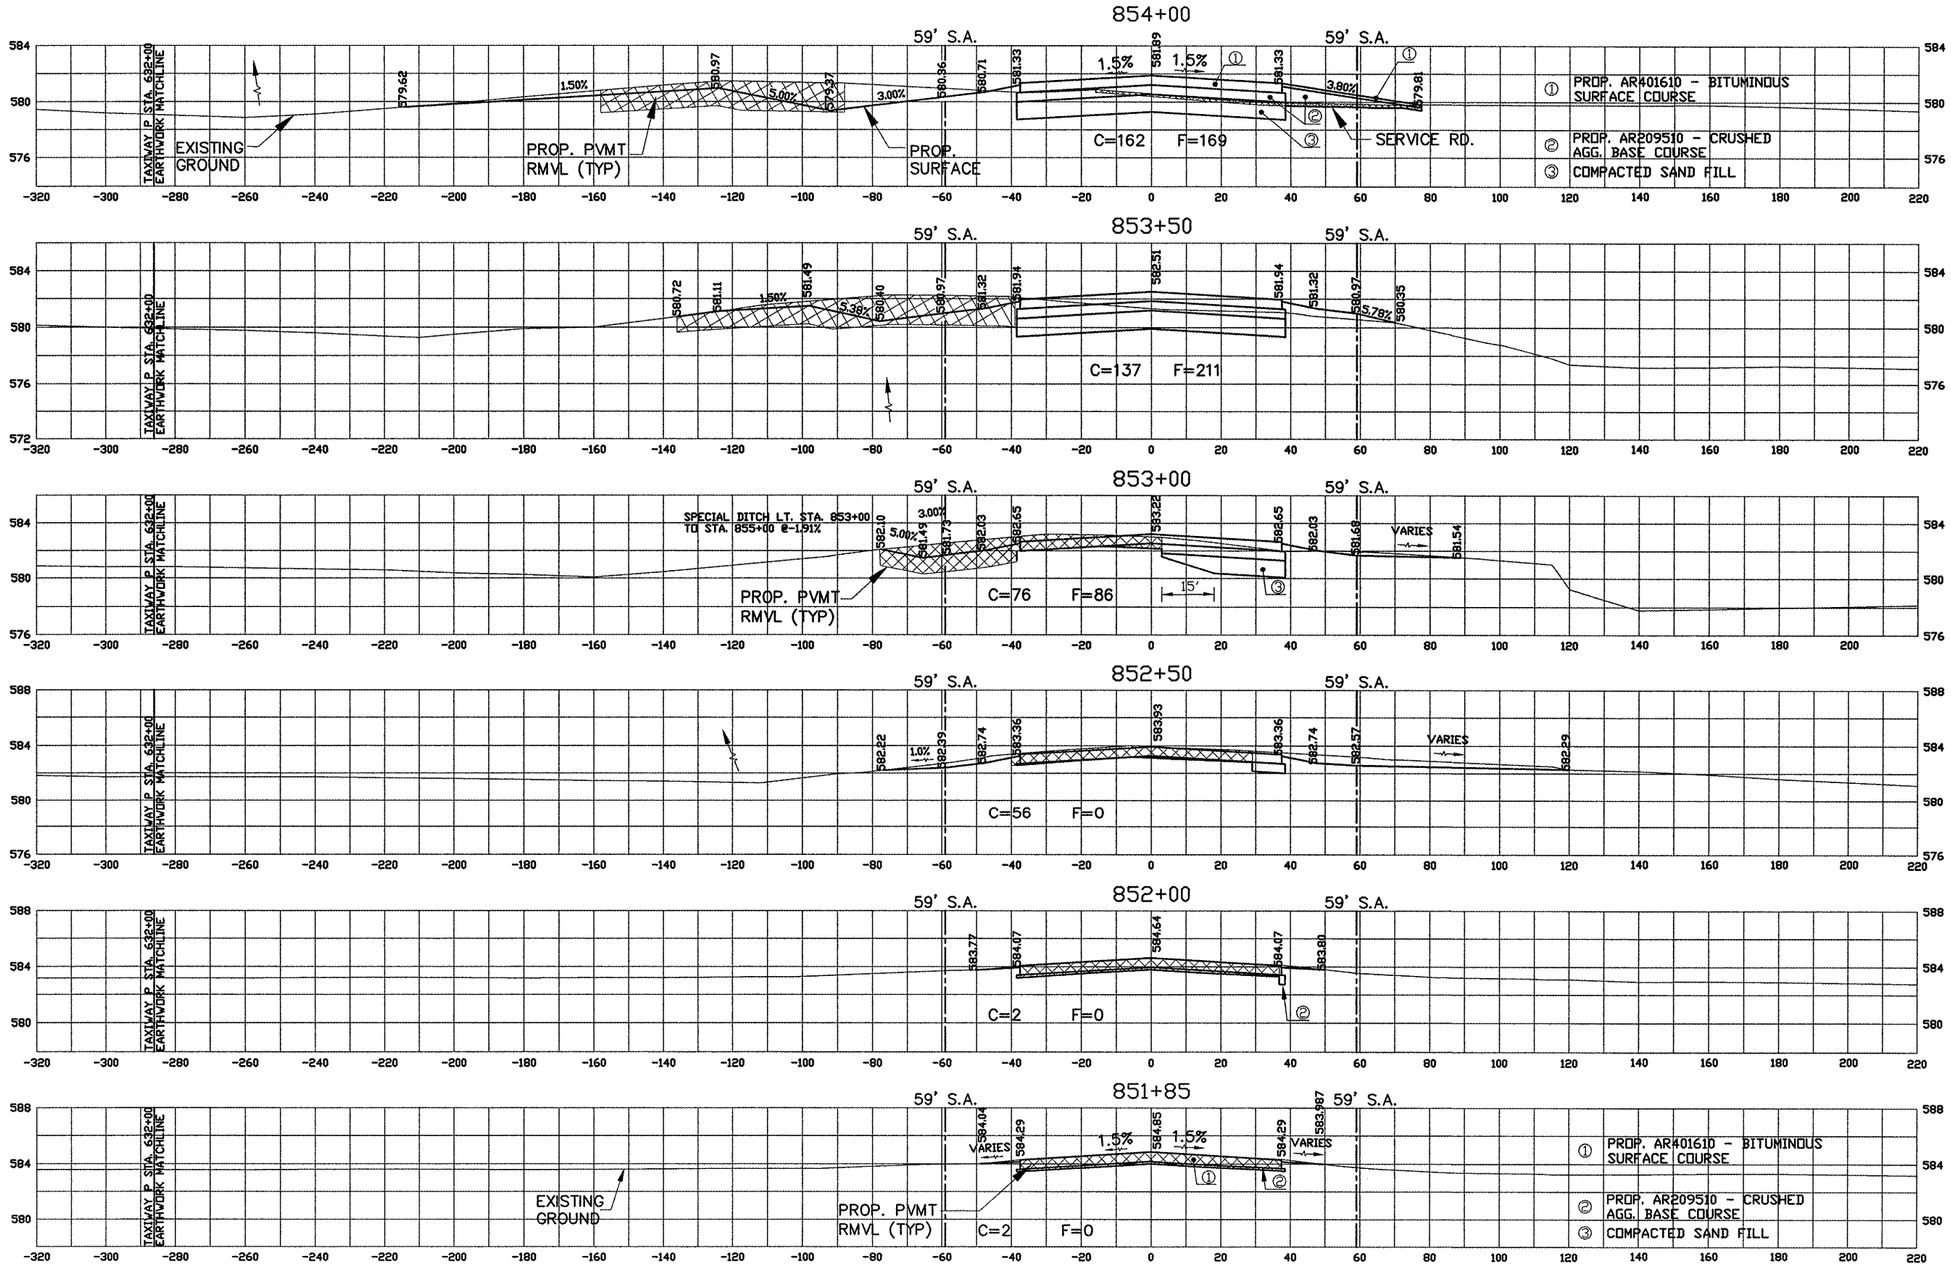

START EARTHWORK, STA 851+60, MEET EXIST GROUND

RELOCATED TAXIWAY E, STA 851+85 TO STA 854+00

G:\Airport\A08T032 TP MID PVMT\SECTIONS RELOCATED T-E.dwg, 4/1/2009 8:38:05 AM, jeffm