QUAD CITY INTERNATIONAL AIRPORT
TAXIWAY P, PHASE II – MIDDLE PAVING
ILL. MLI-3854, QU008
SHEET 64 OF 82

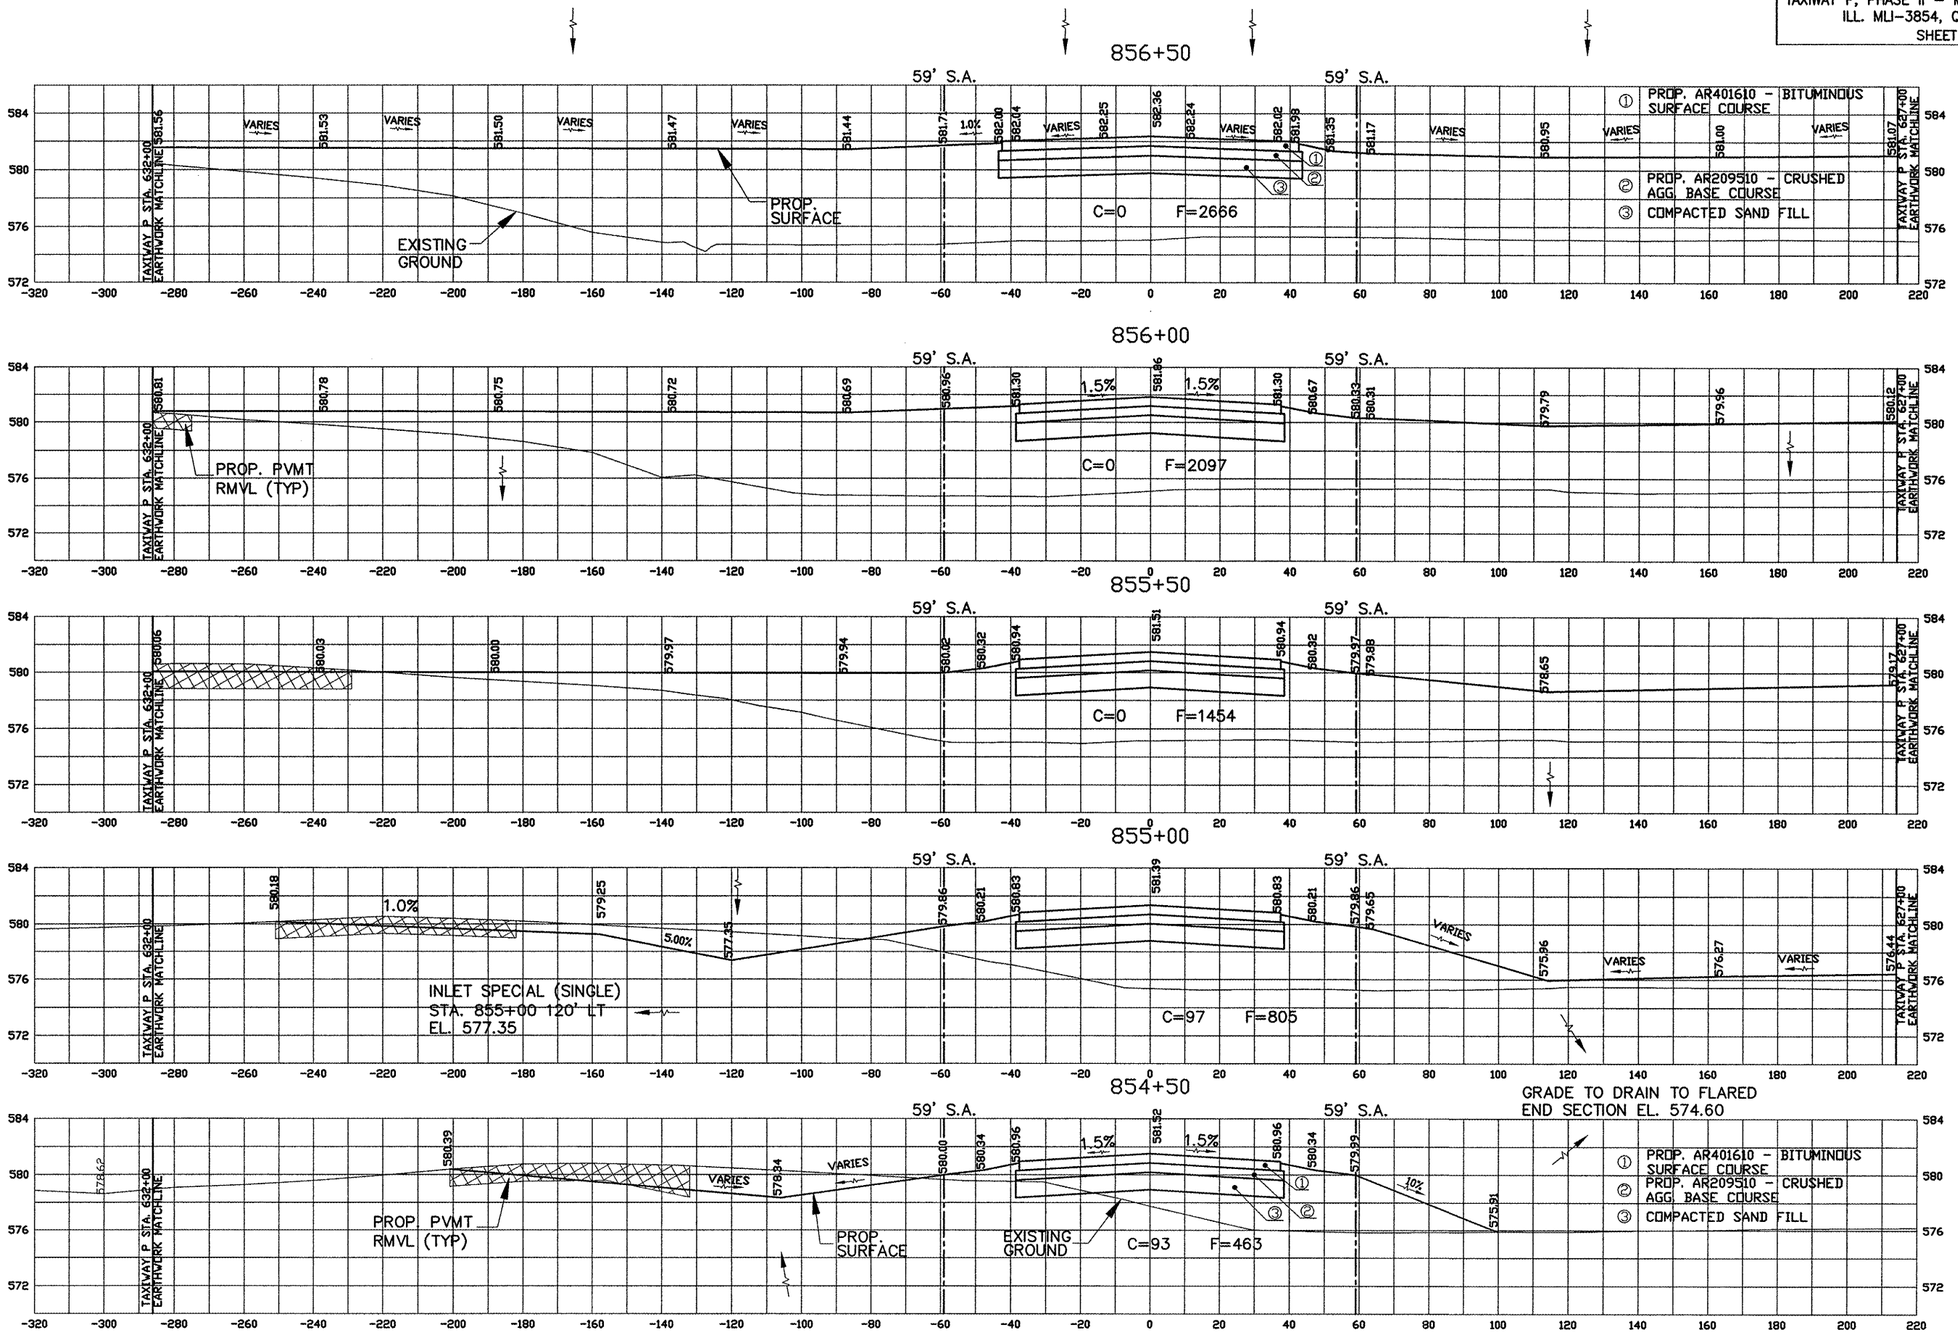

RELOCATED TAXIWAY E, STA 854+50 TO STA 856+50

64/82

G:\Airport\A08T032 TP MID PVMT\SECTIONS RELOCATED T-E.dwg, 4/1/2009 8:38:35 AM, jeffm