QUAD CITY INTERNATIONAL AIRPORT
TAXIWAY P, PHASE II – MIDDLE PAVING
ILL. MLI-3854, QU008

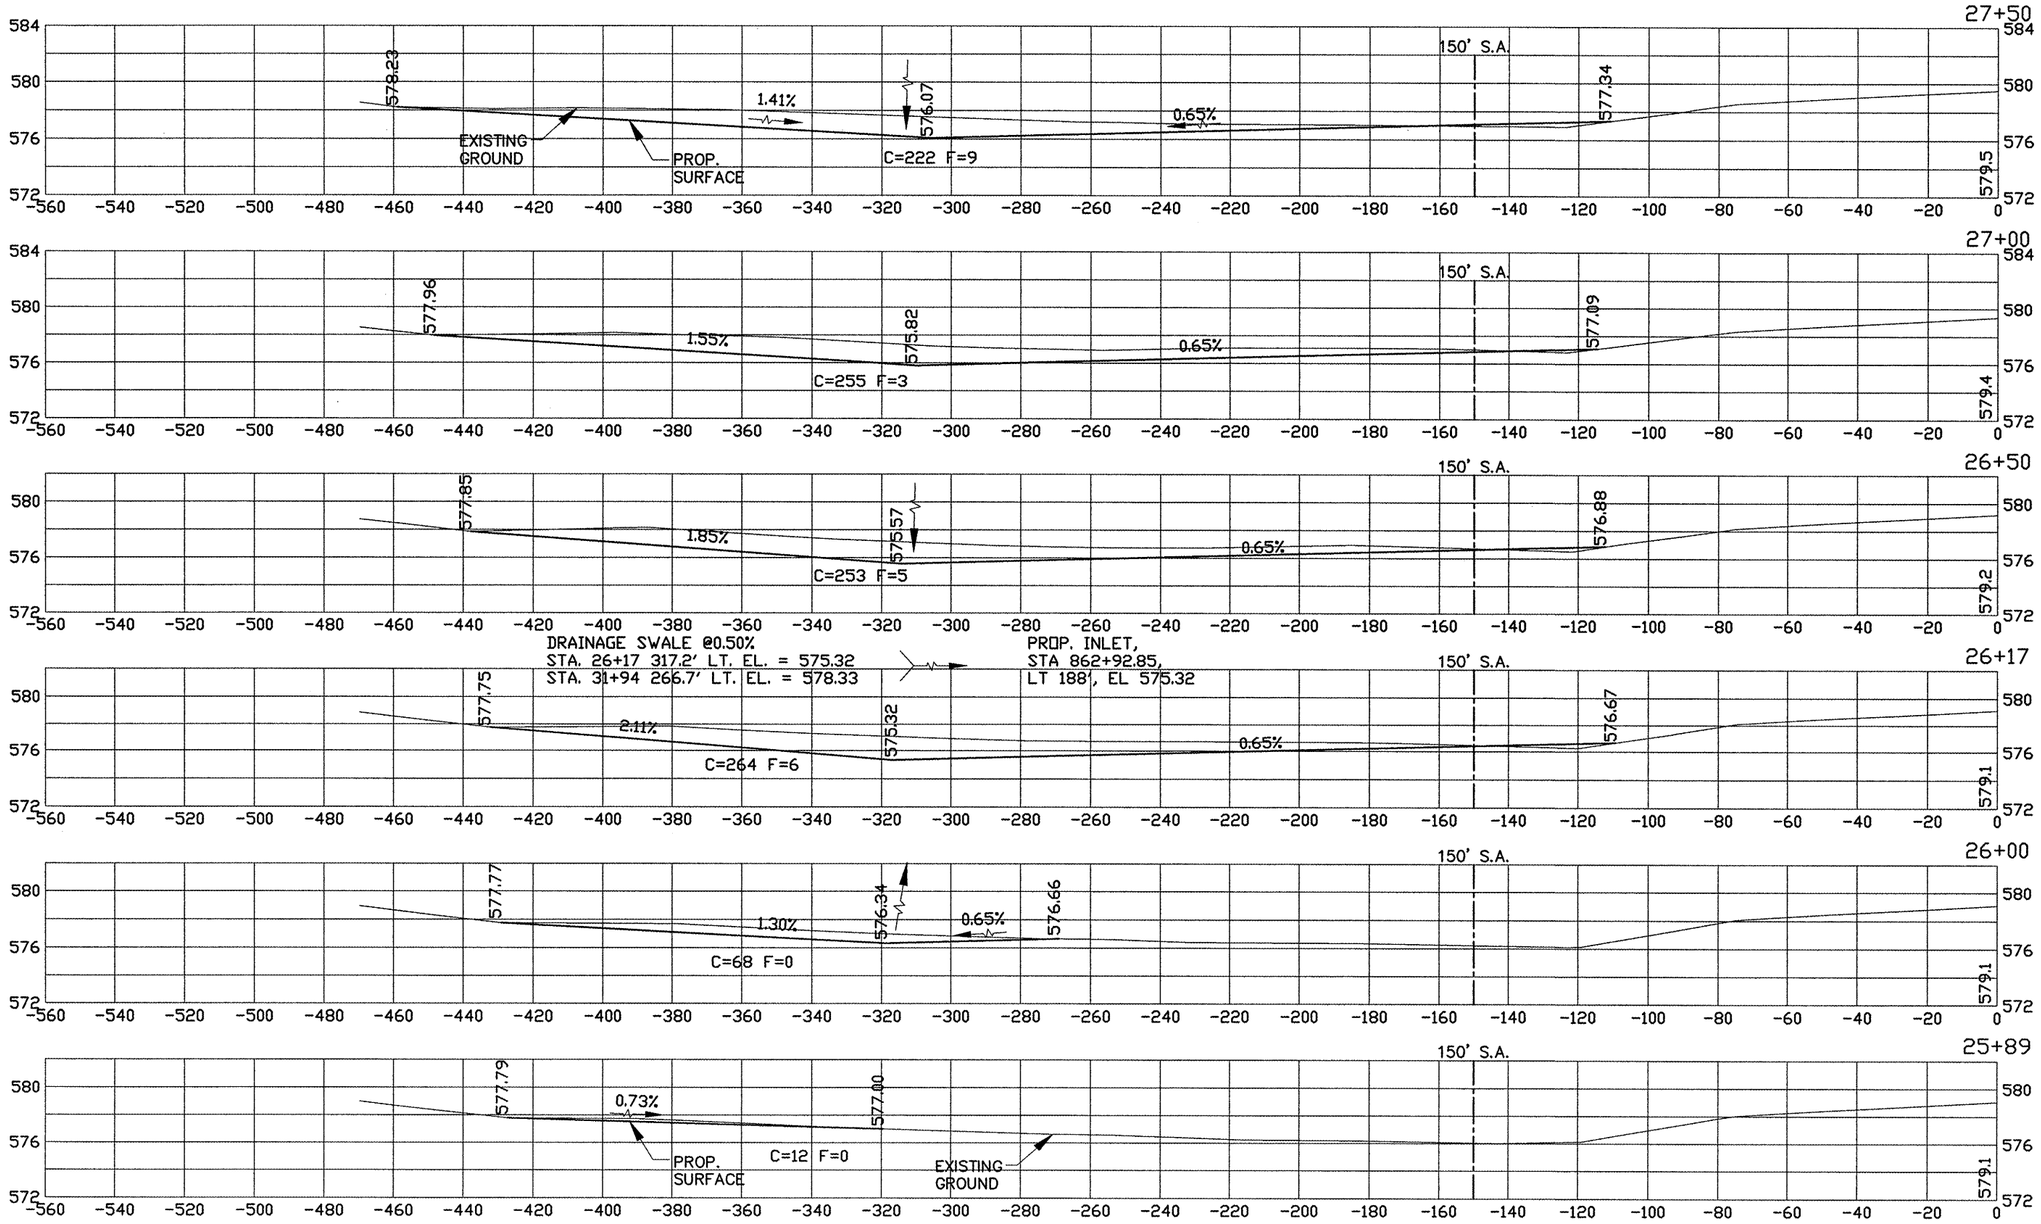

G:\Airport\A08T032 TP MID PVMT\SECTIONS RUNWAY 5-23.dwg, 4/1/2009 8:40:37 AM, jeffm