QUAD CITY INTERNATIONAL AIRPORT
TAXIWAY P, PHASE II – MIDDLE PAVING
ILL. MLI–3854, QU008
SHEET 79 OF 82

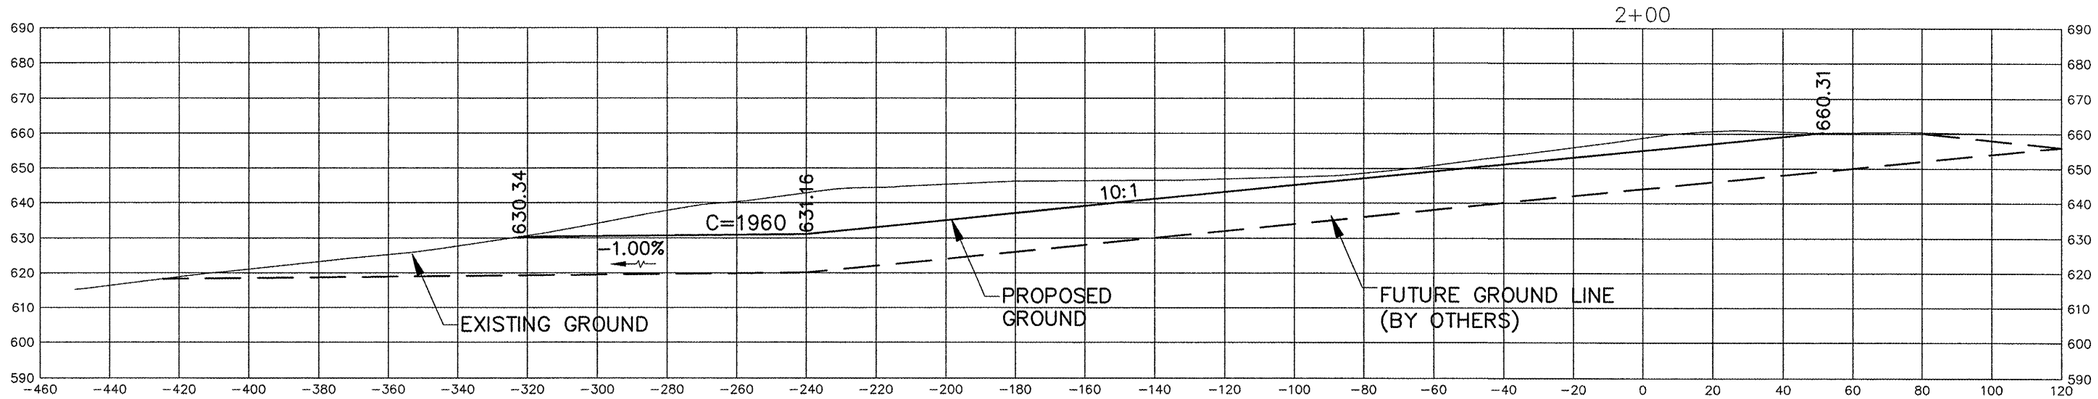

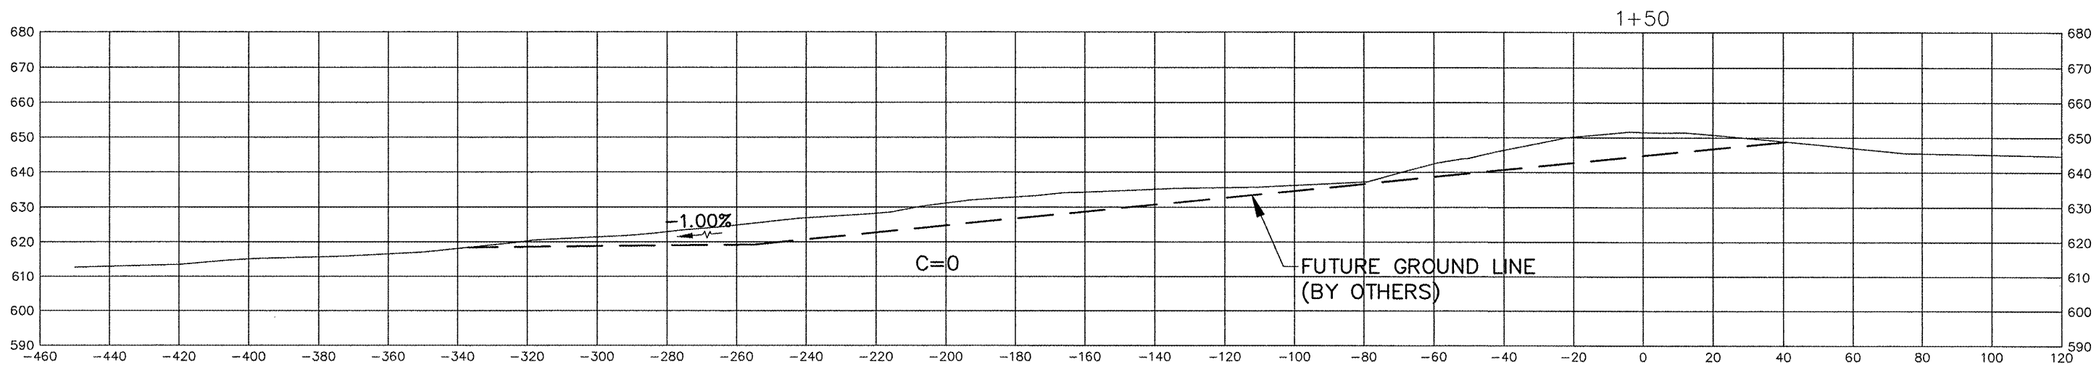

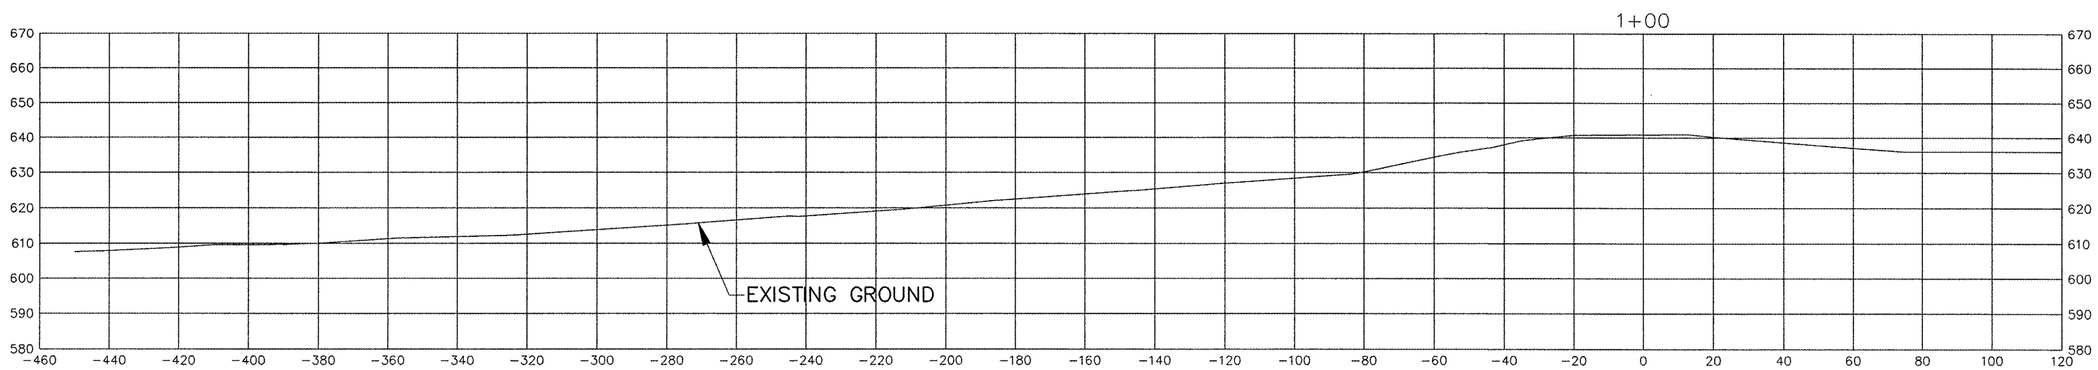

SOUTH OFFSITE BORROW EXCAVATION AREA, STA 0+00 TO STA 2+00

G:\Airport\A08T032 TP MID PVMT\SECTIONS S BORROW.dwg, 4/1/2009 8:46:32 AM, jeffm