QUAD CITY INTERNATIONAL AIRPORT
TAXIWAY P, PHASE II – MIDDLE PAVING
ILL. MLI–3854, QU008
SHEET 81 OF 82

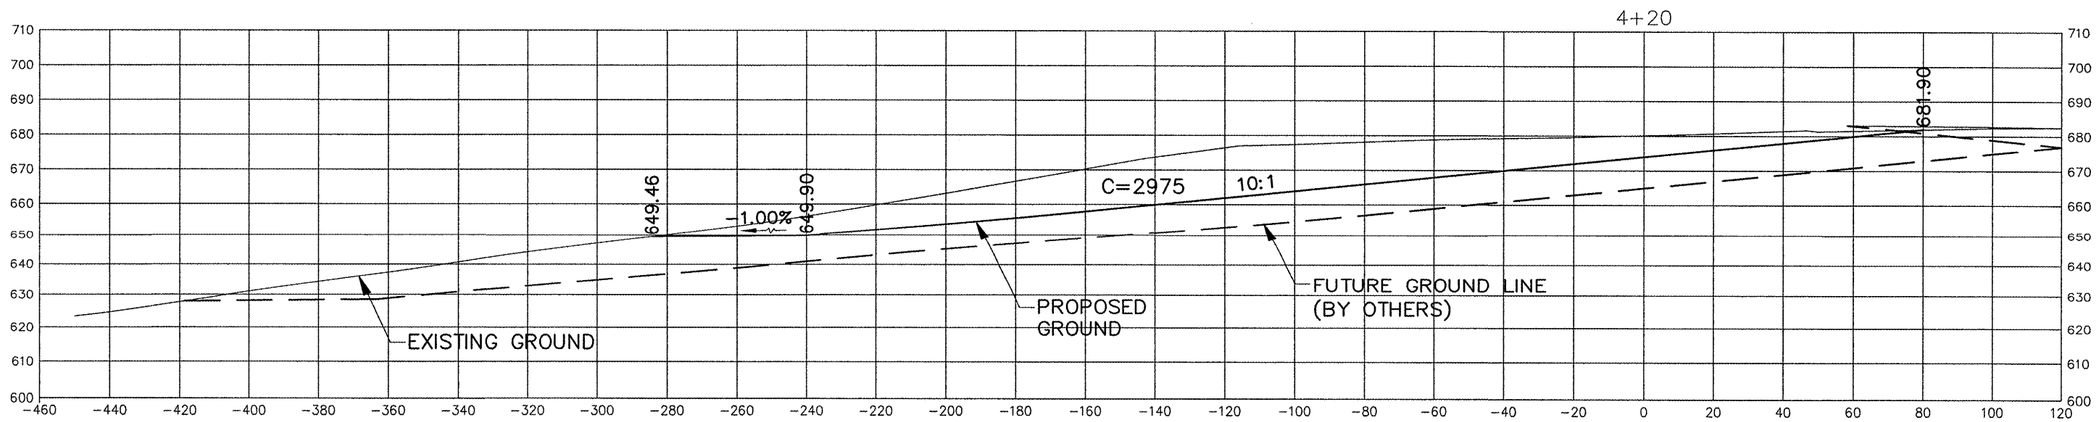

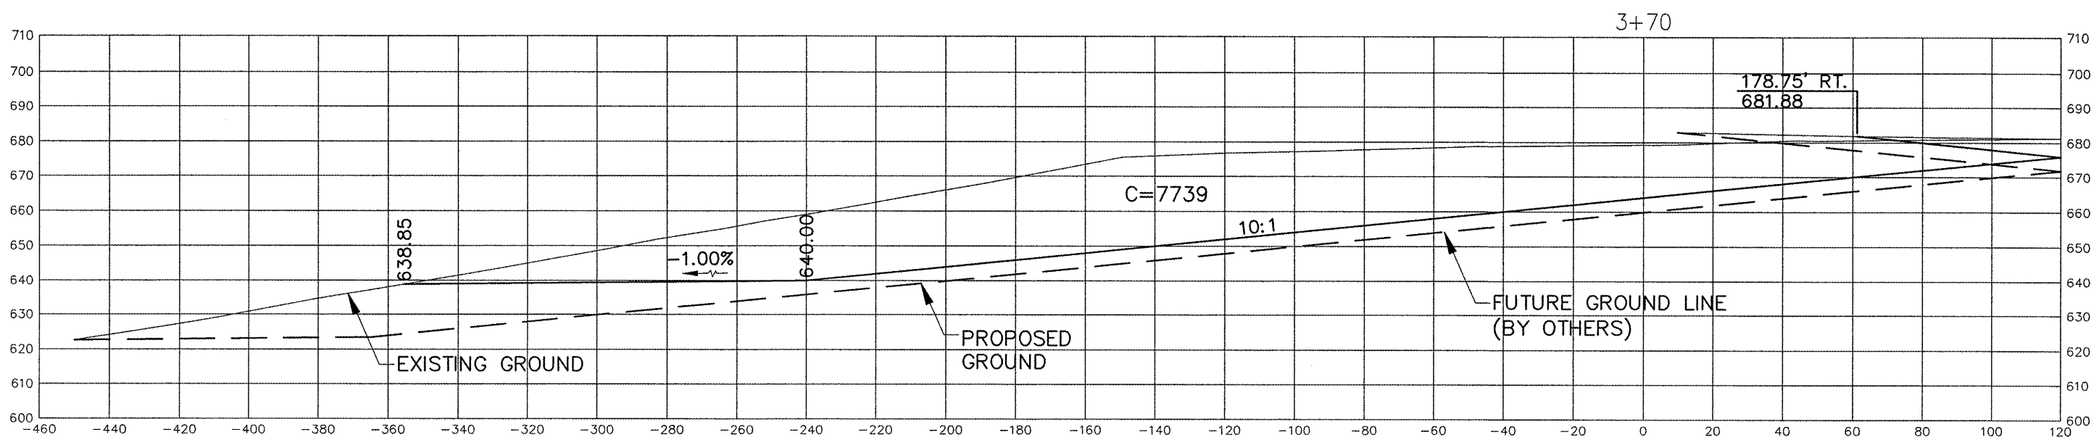

SOUTH OFFSITE BORROW EXCAVATION AREA, STA 3+70 TO STA 4+20

G:\Airport\A08T032 TP MID PVMT\SECTIONS S BORROW.dwg, 4/1/2009 8:47:39 AM, jeffm