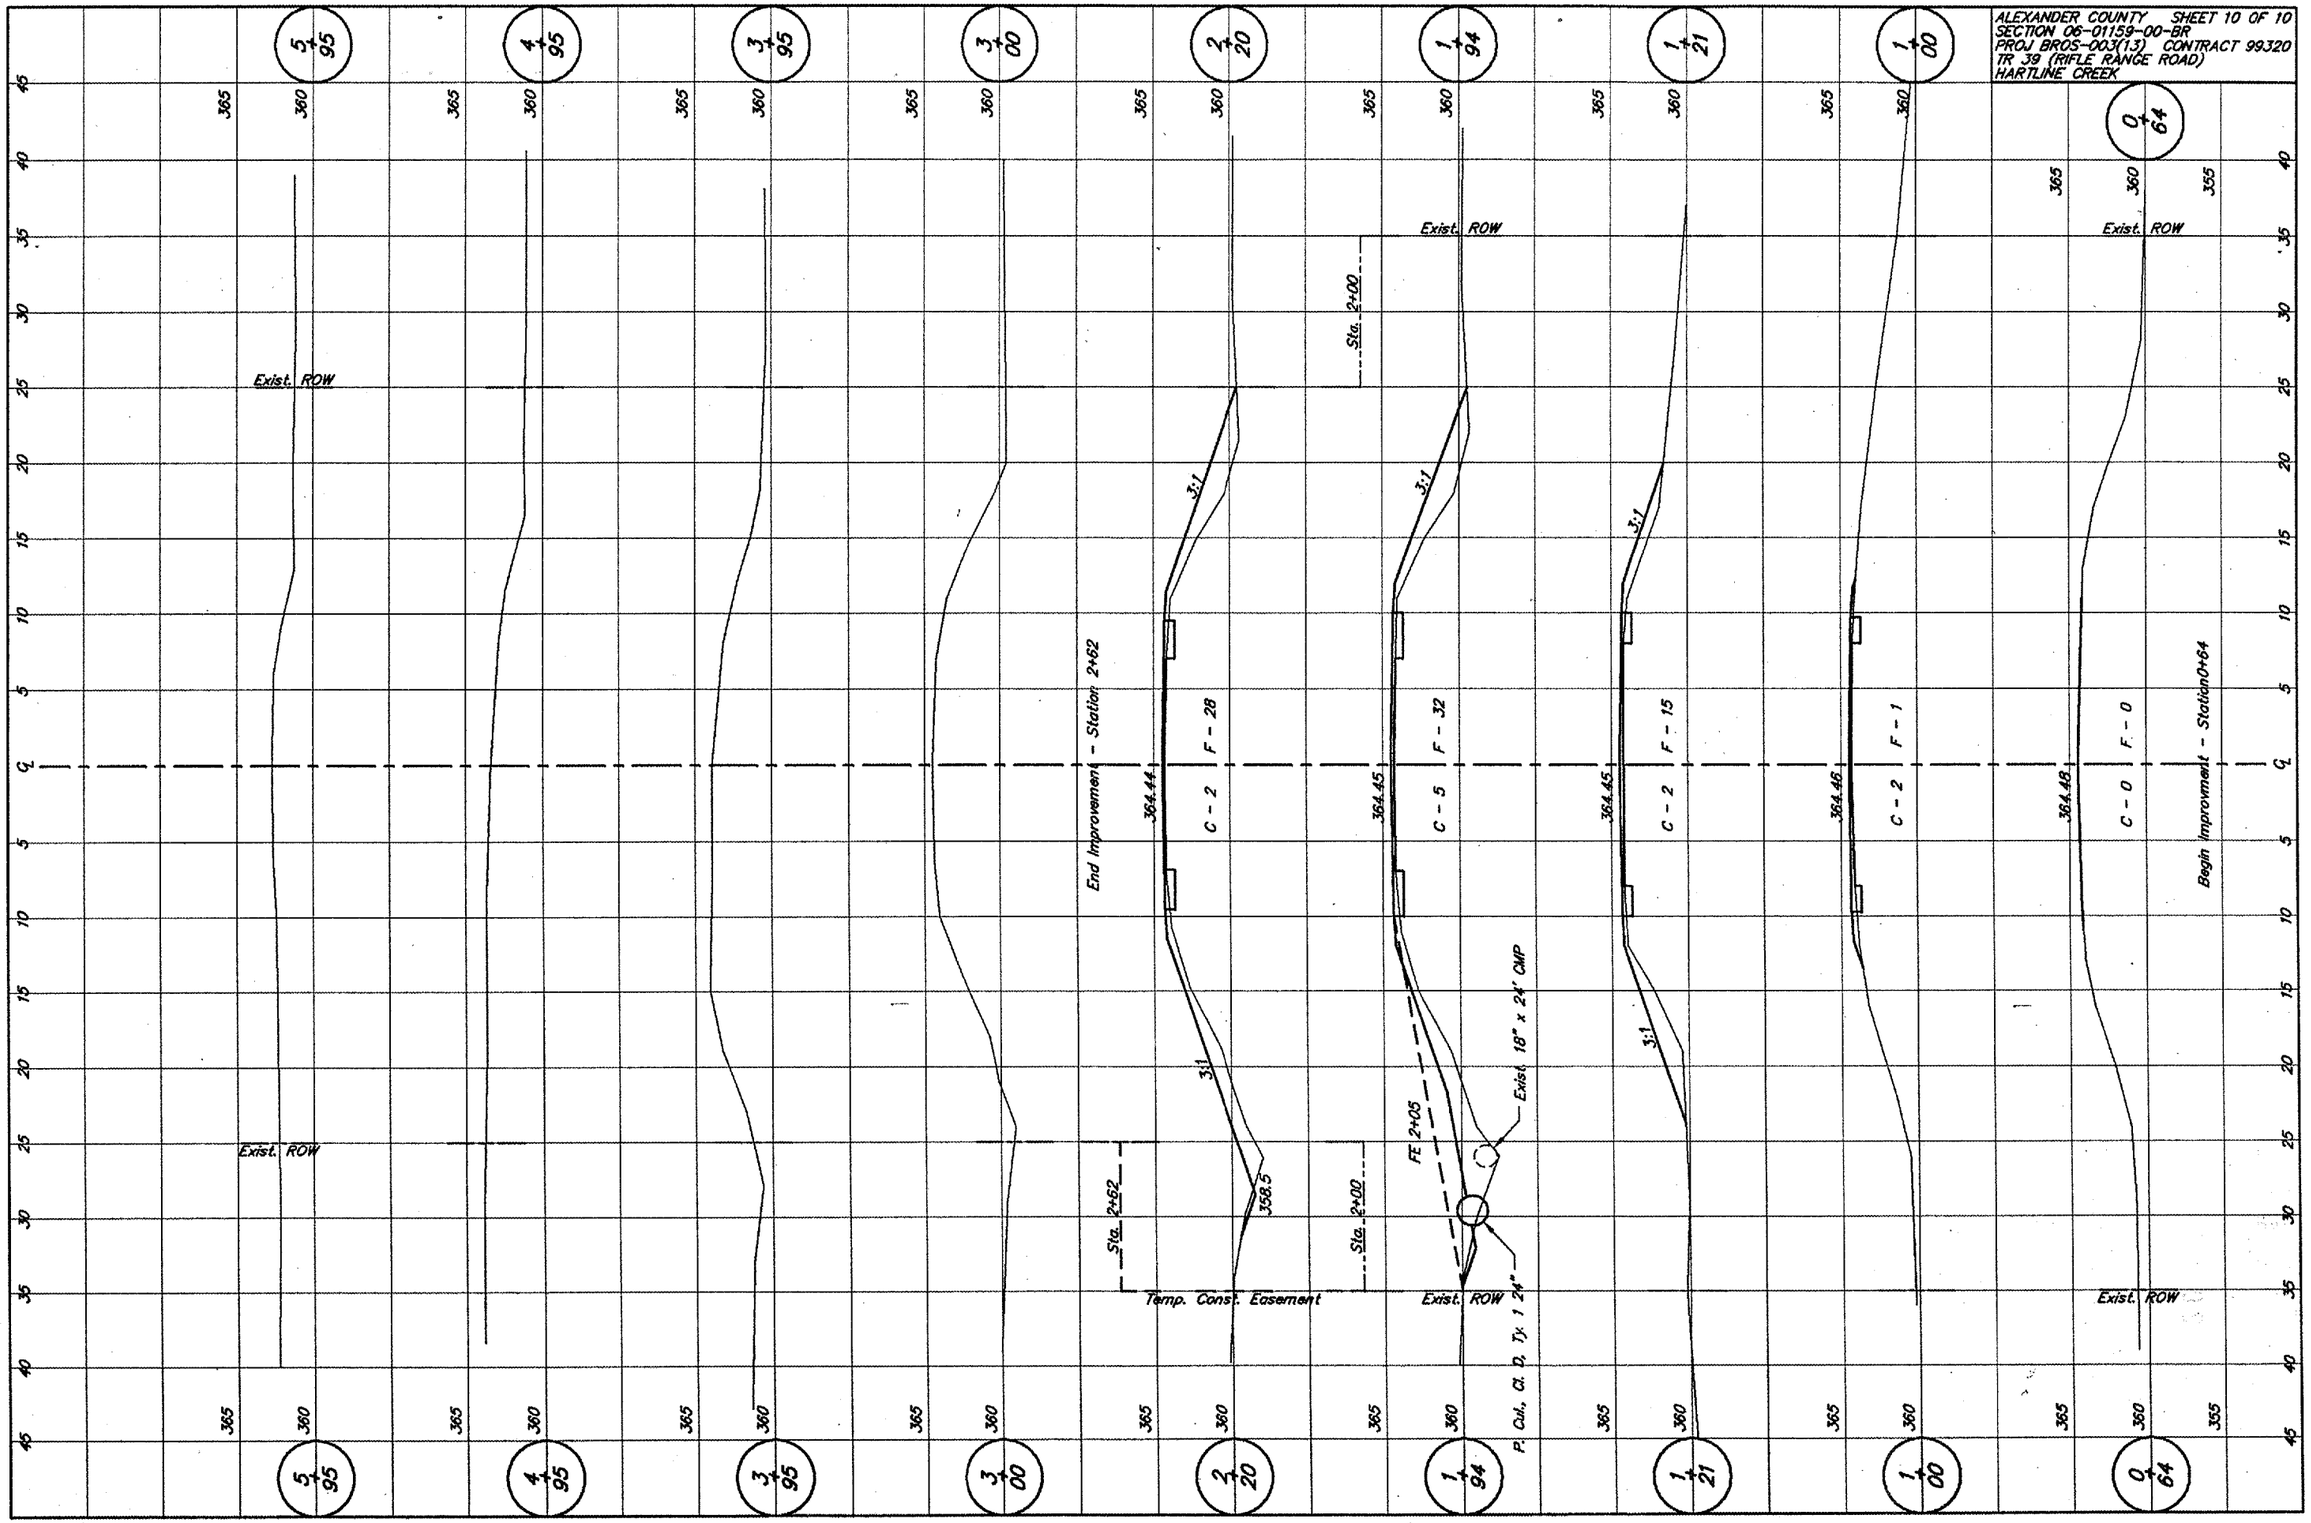ALEXANDER COUNTY SHEET 10 OF 10
SECTION 06-01159-00-BR
PROJ BROS-003(13) CONTRACT 99320
TR 39 (RIFLE RANGE ROAD)
HARTLINE CREEK