LK005

FINAL SURVEY		BY	DATE
NOTE BOOK	SURVEYED		
NO.	PLOTTED		
	TRIANGULATE		
	AREAS		
	AREAS CHECKED		

HANSON
Hanson Professional Services Inc.

ORIGINAL SURVEY		BY	DATE
NOTE BOOK	SURVEYED		
NO.	PLOTTED		
	TRIANGULATE		
	AREAS		
	AREAS CHECKED		

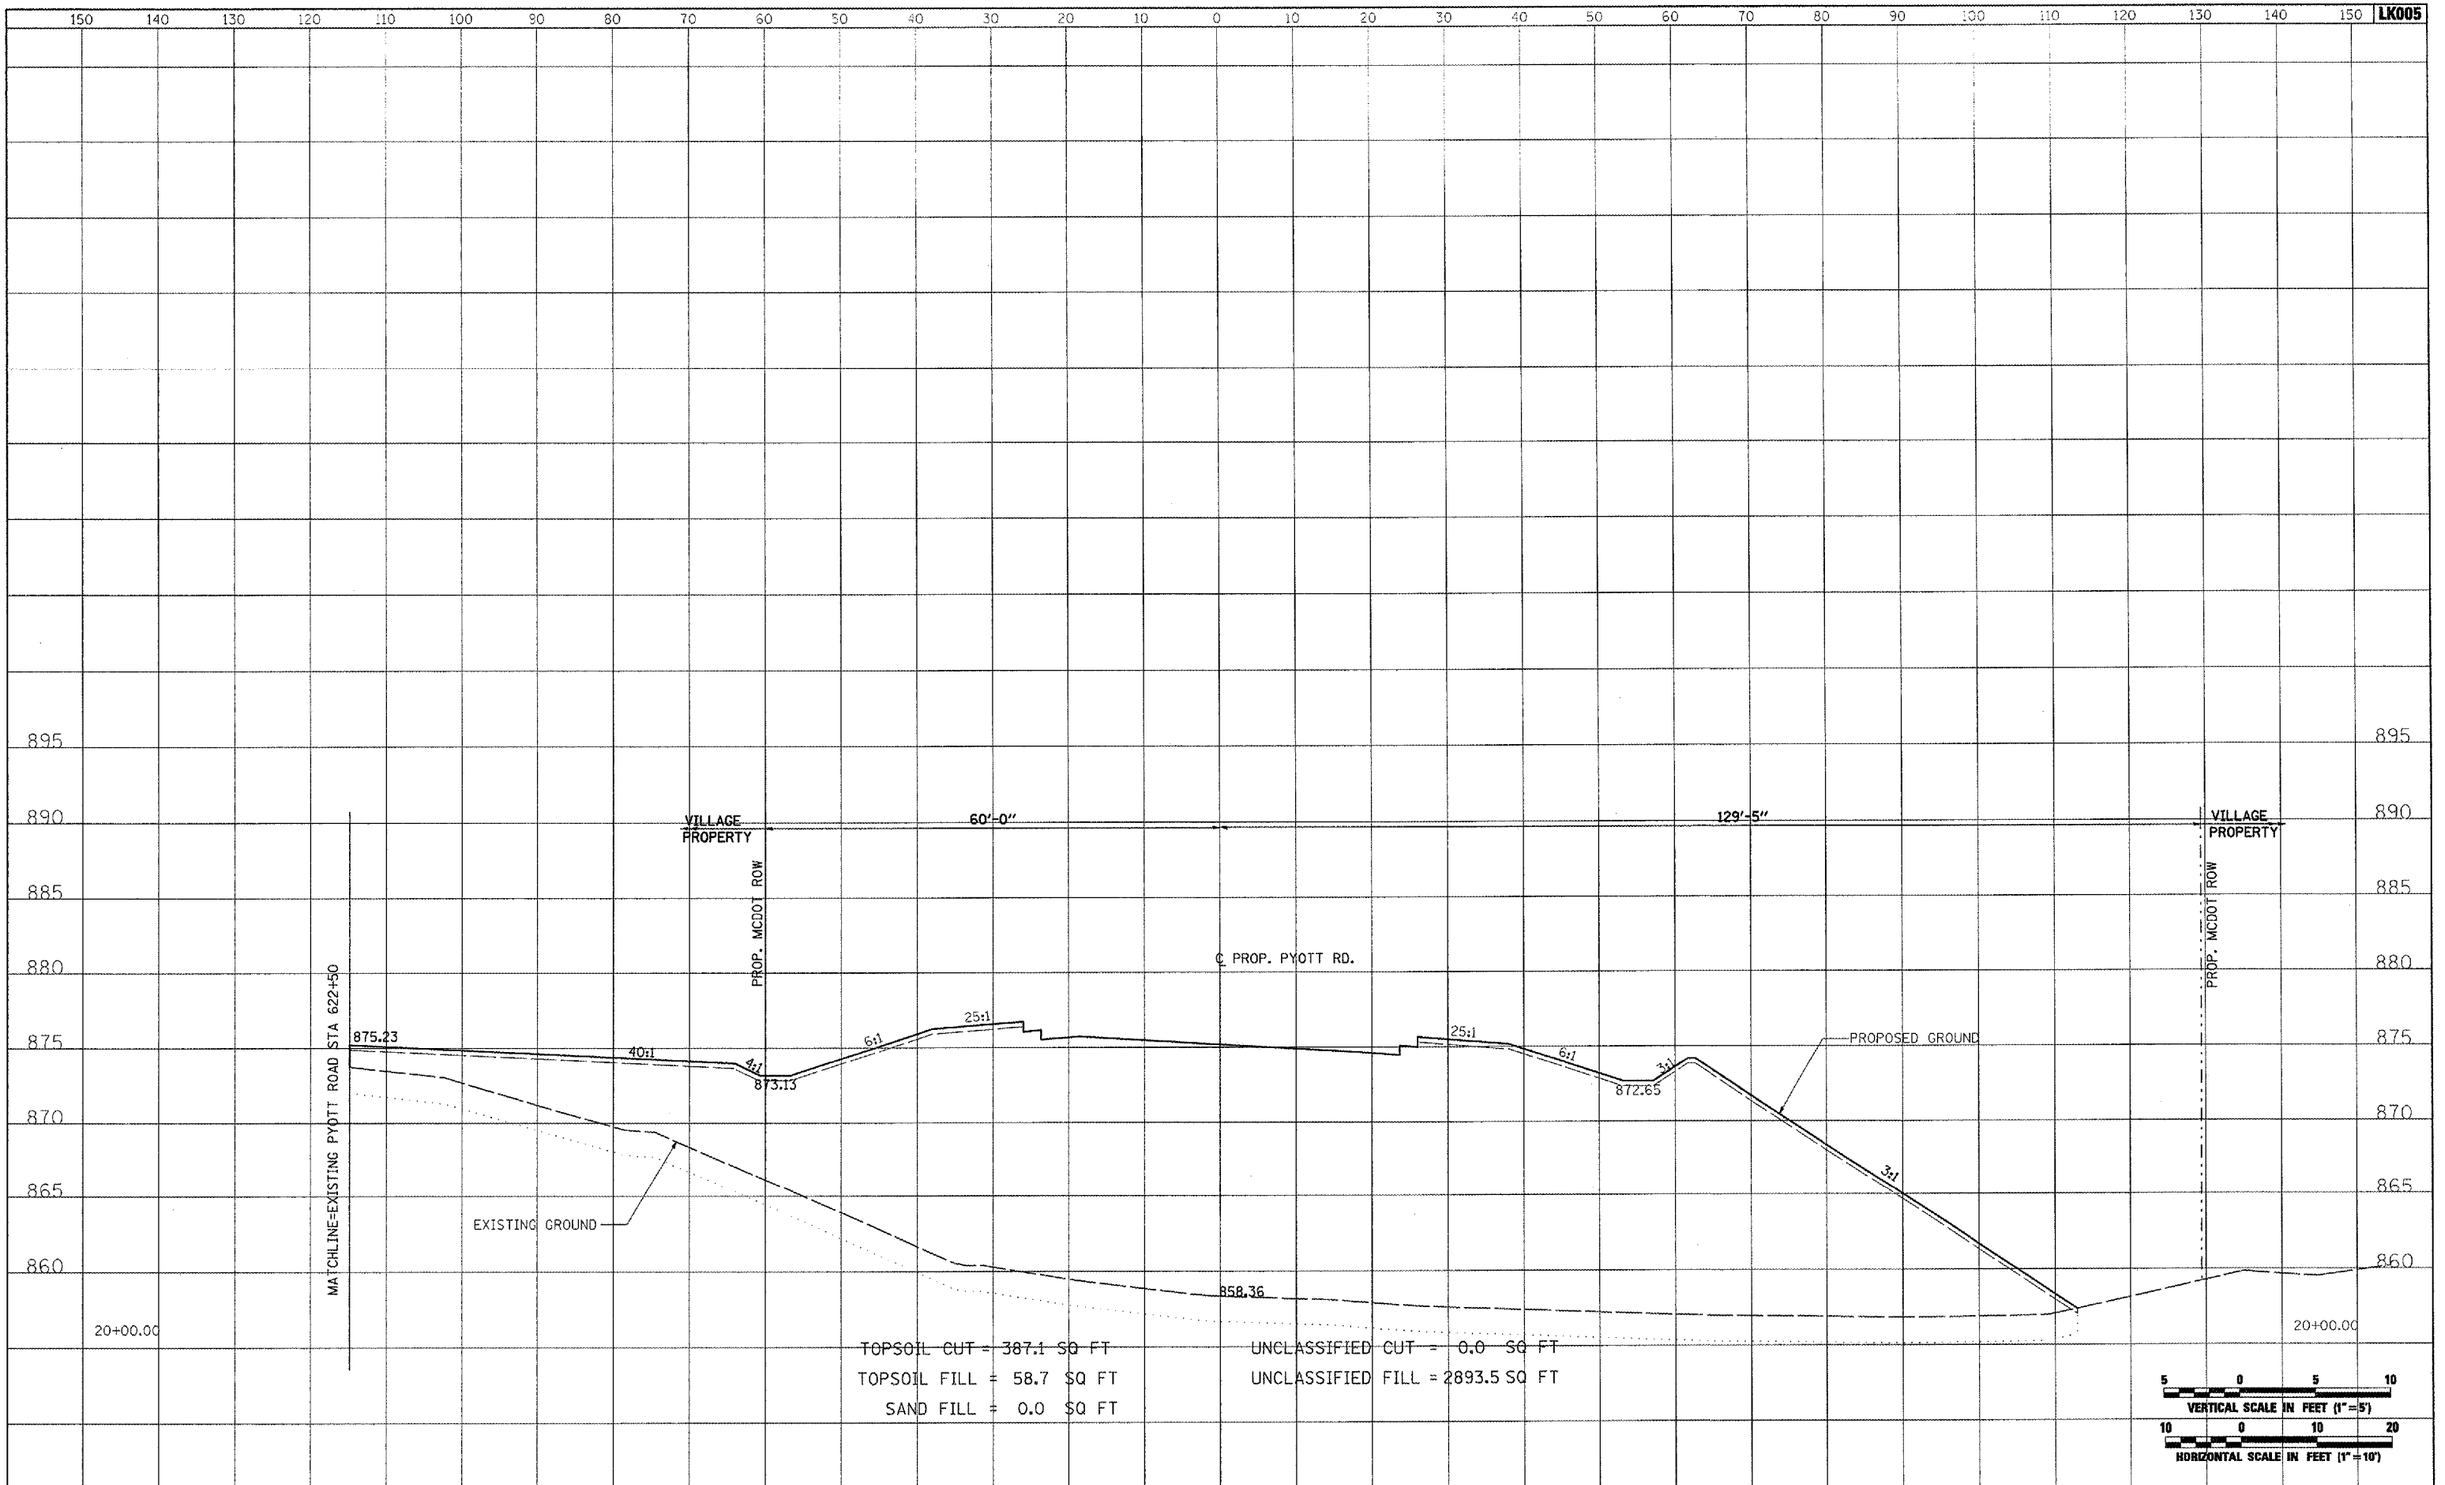

FILE NAME = I:\05Jobs\00841\05B0021\Civil Part A\Sheets\CROSSSECTIONS.sht	USER NAME = Pisor01256	DESIGNED - CBP	REVISED -
		DRAWN - CBP	REVISED -
	PLOT SCALE = 20.0000 ' / IN.	CHECKED - BLB	REVISED -
	PLOT DATE = 02\28\2008, 09:54 AM	DATE - 02/29/08	REVISED -

VILLAGE OF LAKE IN THE HILLS, ILLINOIS

CROSS SECTIONS PROPOSED PYOTT ROAD

SCALE: AS SHOWN | STA. 20+00.00 TO STA. 20+00.00

	COUNTY	TOTAL SHEETS	SHEET NO.
	MCHENRY	120	54

FEDERAL AIP. NO. 3-17-0112-B8 | ILLINOIS | IDA NO. 3CK-9671