LK005

HANSON
Hanson Professional Services Inc.

FINAL SURVEY	
NOTE BOOK	
NO.	

	BY	DATE
SURVEYED		
PLOTTED		
TEMPLATE		
AREAS		
AREAS CHECKED		

ORIGINAL SURVEY	
NOTE BOOK	
NO.	

	BY	DATE
SURVEYED		
PLOTTED		
TEMPLATE		
AREAS		
AREAS CHECKED		

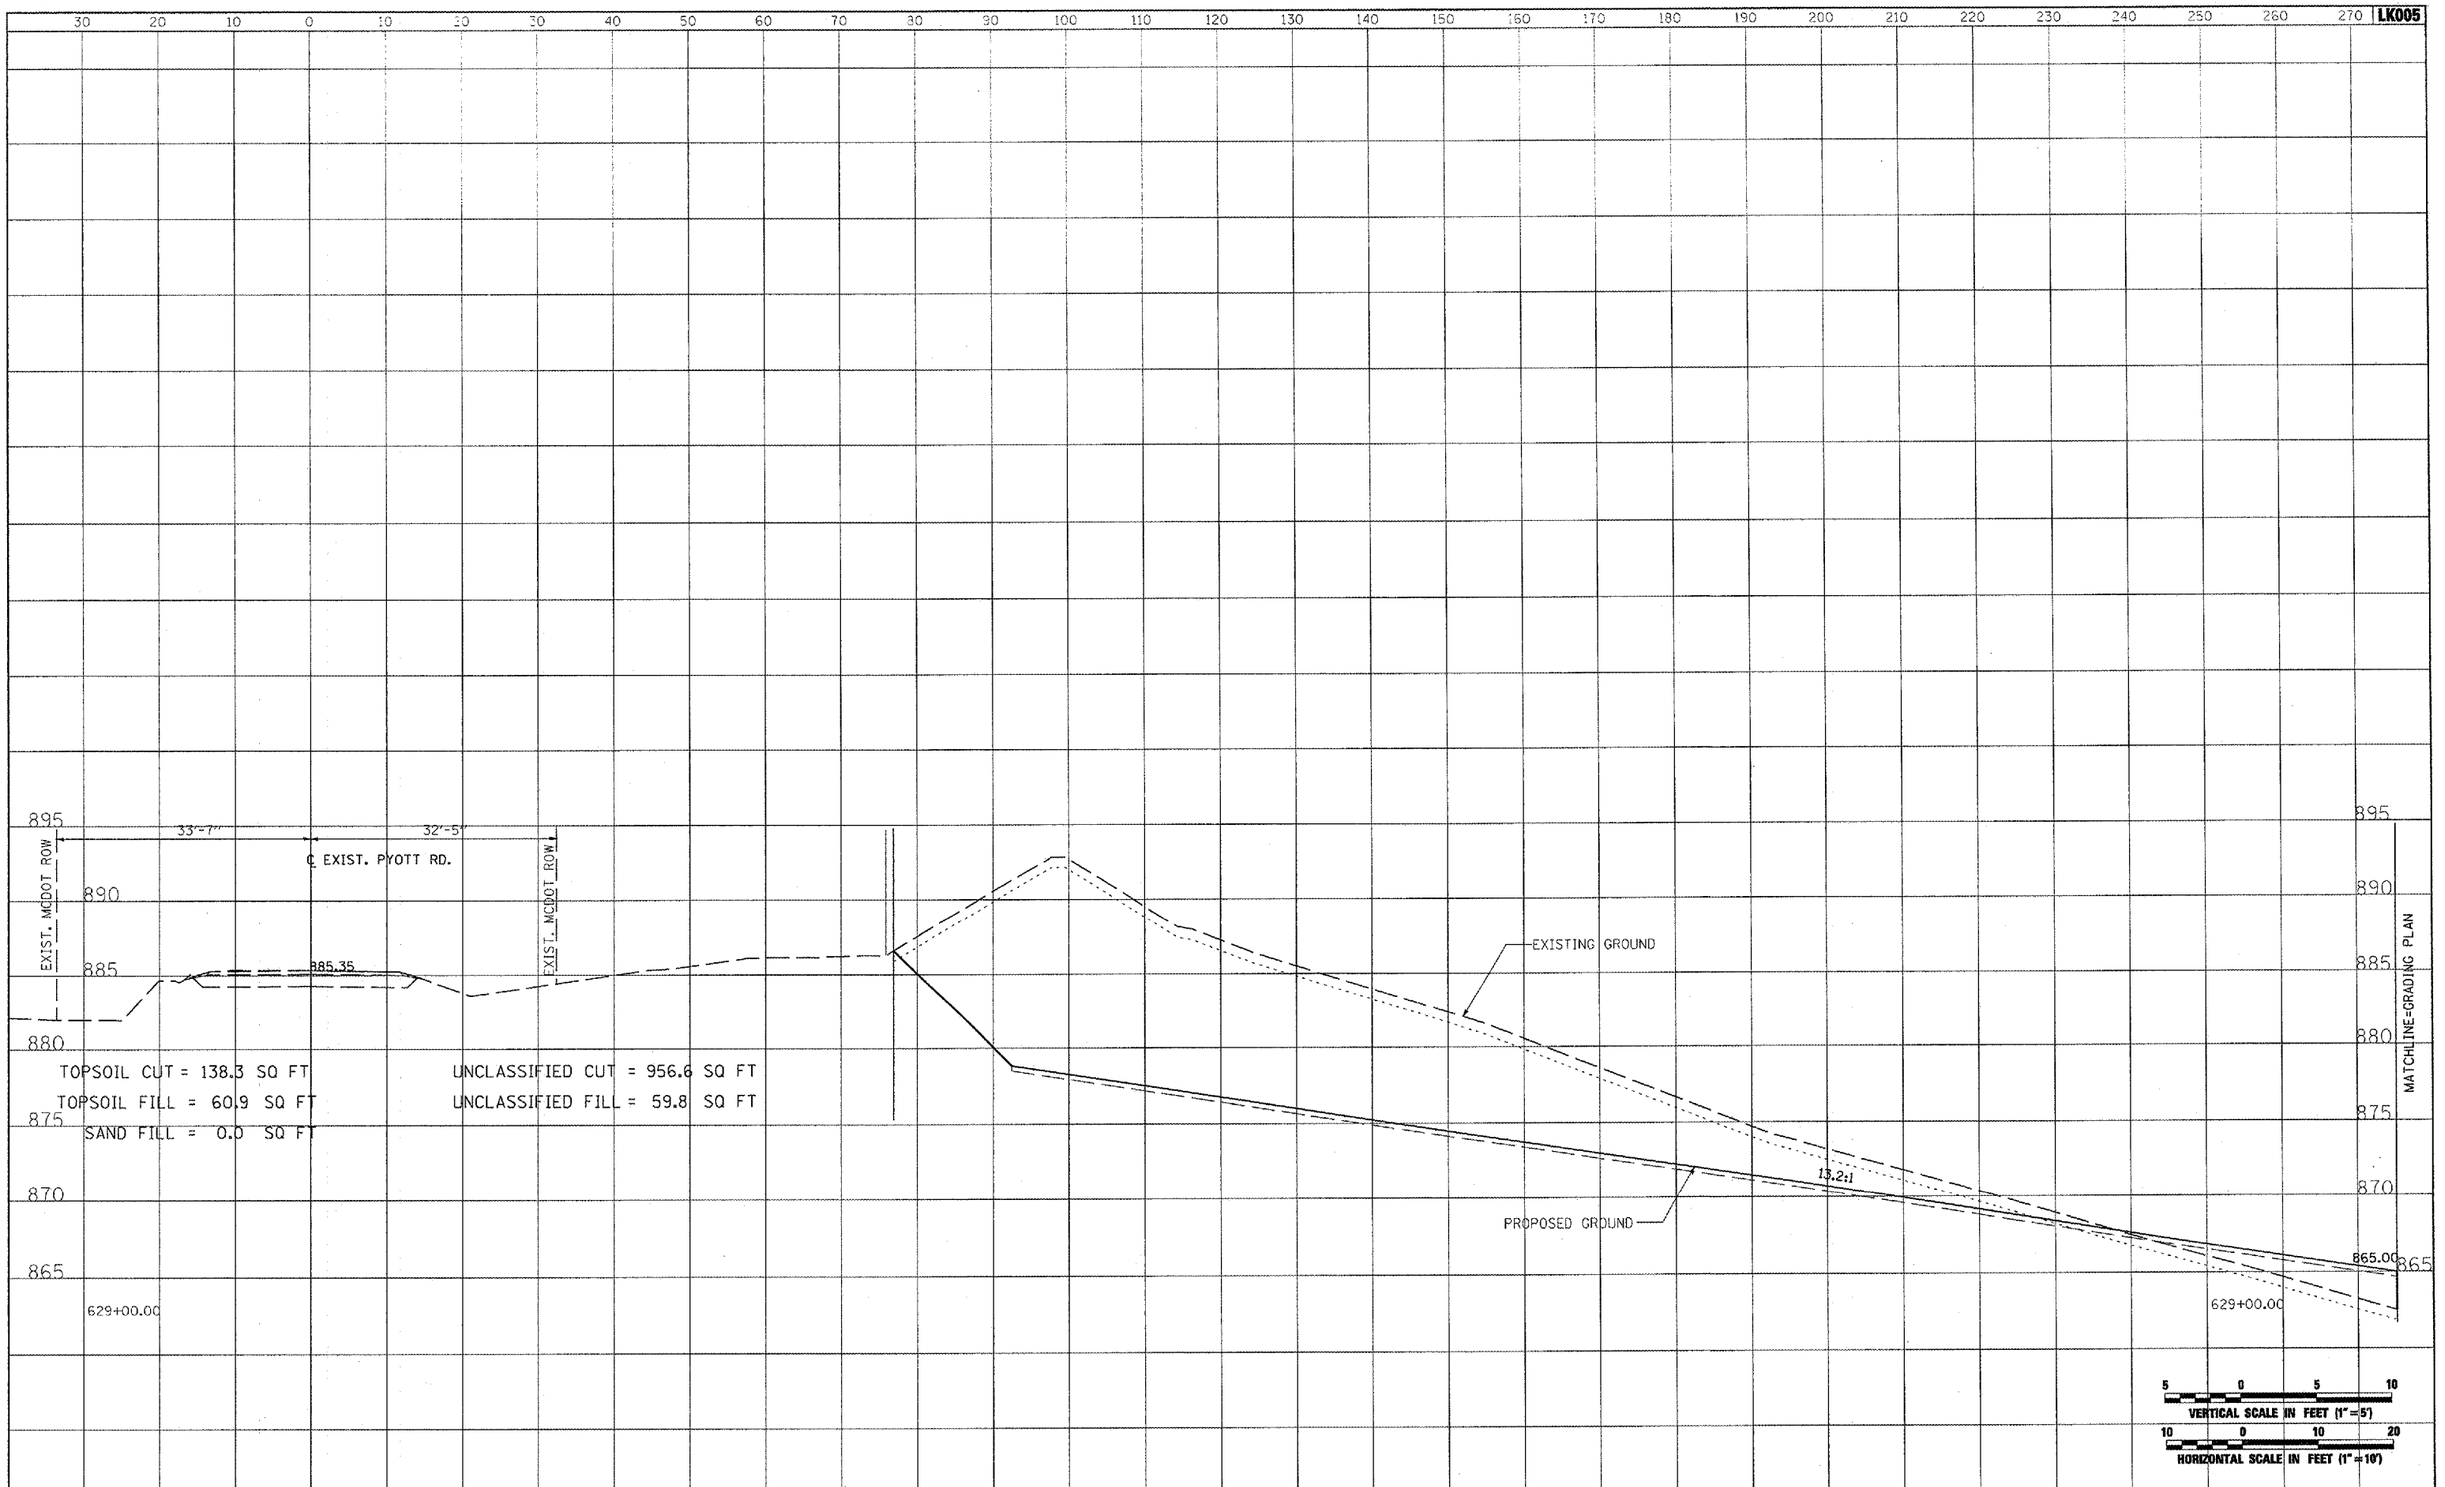

FILE NAME = I:\05Jobs\00841\058021\Civil Part A\Sheets\CROSSSECTIONS_CurPyt.sht	USER NAME = McLau01059	DESIGNED - CBP	REVISED -
		DRAWN - CBP	REVISED -
	PLOT SCALE = 20.0000 ' / IN.	CHECKED - BLB	REVISED -
	PLOT DATE = 02\28\2008 09:33 AM	DATE - 02/29/08	REVISED -

VILLAGE OF LAKE IN THE HILLS, ILLINOIS

CROSS SECTIONS
EXISTING PYOTT ROAD

SCALE: AS SHOWN | SHEET NO. OF SHEETS | STA. 629+00.00 TO STA. 629+00.00

	COUNTY	TOTAL SHEETS	SHEET NO.
	MCHENRY	120	95

FEDERAL AID. NO. 3-17-0112-88 | ILLINOIS | IDA NO. 3CK-9671