PT OF SW 1/4 SEC 15 & SE 1/4 SEC 16, T36N, R12E OF THE 3RD PM, COOK CO. IL

PARCEL No.	OWNER	TOTAL HOLDINGS (ACRES)	PART TAKEN (ACRES)	PREVIOUSLY DEDICATED (ACRES)	REMAINDER (ACRES)	EASEMENT AREA (ACRES)	PERMANENT INDEX NUMBER	PURPOSE OF EASEMENT	ACQUIRED BY
OH40149TE	TARGET CORPORATION	17.288	N/A	N/A	N/A	0.077	27-15-302-018	TEMPORARY	
OH40150	LAKEVIEW PLAZA (ORLAND), LLC	37.376	0.035	0.00	37.341	N/A	27-15-403-007 & 27-15-403-008	N/A	
OH40150TE			N/A	N/A	N/A	0.049		TEMPORARY	

LINE TABLE		
LINE	BEARING	LENGTH
L1	S 87°56'23" W	8.00'
L2	N 88°07'27" E	6.00'
L3	S 02°03'37" E	79.18'
L4	S 88°02'55" W	37.00'
L5	N 02°03'37" W	50.00'
L6	N 88°02'55" E	28.00'
L7	N 02°03'37" W	29.50'
L8	N 88°07'27" E	14.00'
L9	N 88°26'11" E	7.94'
L10	S 88°26'56" W	10.00'
L11	N 88°26'11" E	2.06'

CORNER	STATION	OFFSET
A	161+96.00	110.07 L
B	161+96.00	82.07 L
C	182+25.19	82.12 L
D	182+25.19	73.12 L

F.A.P. ROUTE	SECTION	COUNTY	TOTAL SHEETS	SHEET NO.
330/US 45	131st St to 179th St	COOK	877	277
STATION 169+00 TO STATION 182+00				
FED. ROAD DIST. NO. 1	ILLINOIS	FED. AID PROJECT		

0 50' 100' 200'
1" = 50'

SEE SHEET 52 FOR COORDINATE VALUES FOR CENTERLINE POINTS, SECTIONS CORNERS AND ROW MONUMENTS

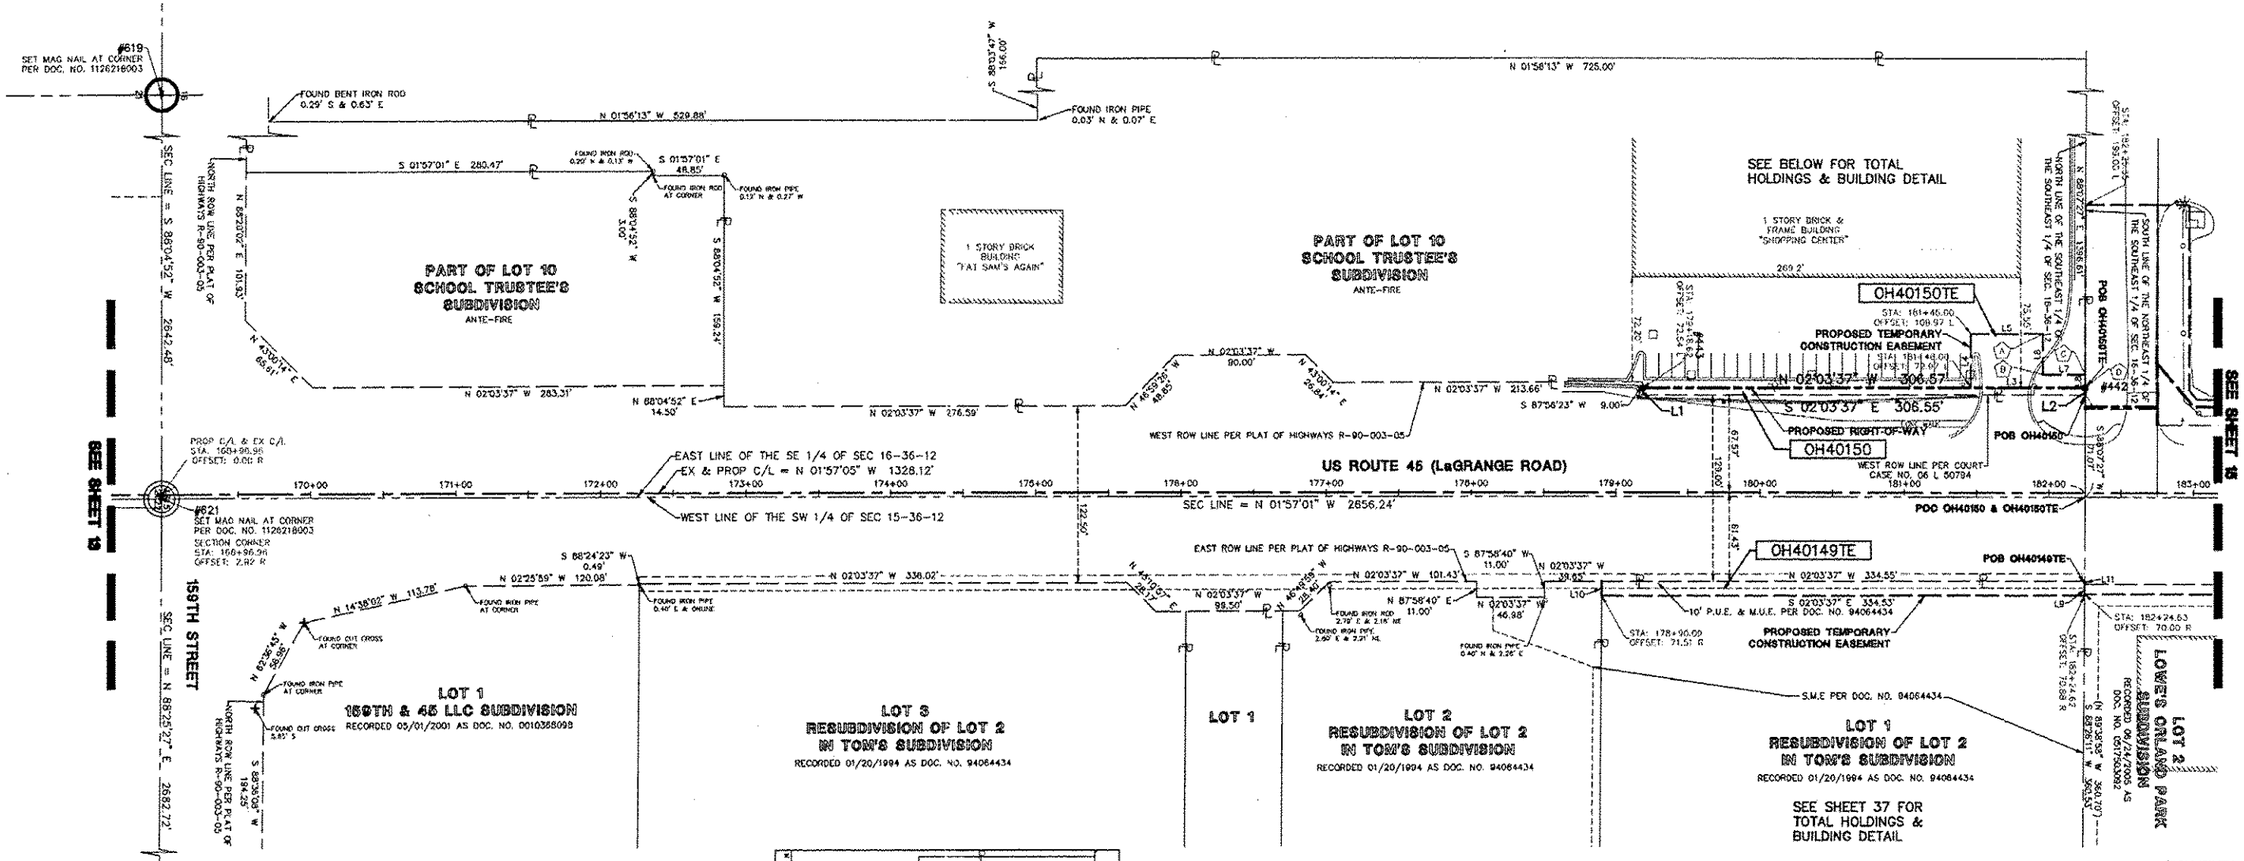

DATE	BY	MADE	CHECKED	TRACED	NOTEBOOK NO.	R.O.W. PLAT

LEGEND

SECTION CORNER	PK NAIL SET	EX. SANITARY MANHOLE (S/MH)
QUARTER SECTION CORNER	REPLACED AFTER CONSTRUCTION	EX. FIRE HYDRANT/AUX. VALVE
SECTION LINE	IRON ROD SET	EX. VALVE BOX
QUARTER SECTION LINE	IRON PIPE OR ROD FOUND	EX. VALVE VAULT (V.V.)
QUARTER, QUARTER SECTION LINE	CUT CROSS FOUND OR SET	EX. IRRIGATION CONTROL BOX
PLATTED LOT LINE	T1 T2 T3 THESE STAKES REFERENCE FOUND OR SET MONUMENTATION. WITNESS POINTS SET TO AID IN THE RECOVERY AND ESTABLISHMENT OF THE PROPOSED CENTERLINE OF CONSTRUCTION.	EX. ELECTRICAL METER
PROPERTY (DEED) LINE		EX. ELECTRICAL OUTLET
CENTERLINE		EX. UTILITY POLE
EXISTING RIGHT OF WAY LINE	STAKING OF PROPOSED RIGHT OF WAY. MARKER TO MONUMENT THE POSITION SHOWN, IDENTIFIED BY INSCRIPTION DATA AND SURVEYORS REGISTRATION NUMBER.	EX. UTILITY POLE WITH LIGHT
PROPOSED RIGHT OF WAY LINE		EX. GUY WIRE
PROPOSED EASEMENT		EX. LIGHT STANDARD
MEASURED DIMENSION 129.32'	POB POINT OF BEGINNING	EX. STREET LIGHT
COMPUTED DIMENSION 129.32'(COMP.)	POC POINT OF COMMENCEMENT	EX. GROUND LIGHT
RECORD DATA	EX. MISCELLANEOUS MANHOLES (MH)	EX. SIGN
EXISTING BUILDING	EX. STORM MANHOLE (MH)	EX. DOUBLE POLE SIGN
EX. CONCRETE CURB & GUTTER	EX. STORM CATCH BASIN (CB)	EX. MAILBOX
EX. EDGE OF PAVEMENT	EX. STORM INLET (INL)	EX. BOLLARD
EX. GUARD RAIL	EX. FLARED END SECTION (FES)	EX. FLAG POLE

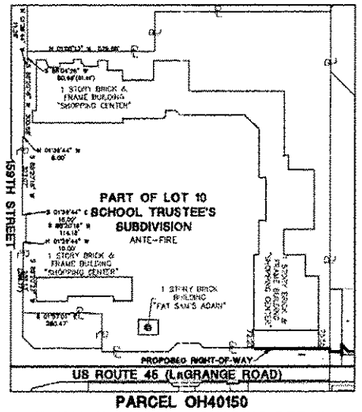

PARCEL OH40150
TOTAL HOLDINGS & BUILDING DETAIL
SCALE: 1" = 300'

RECEIVED
APR 11 2013
PLATS & LEGALS

STATE OF ILLINOIS } SS
COUNTY OF DuPAGE }

I, WILLIAM W. WRIGHT, DO HEREBY DECLARE THAT I HAVE SURVEYED THE PLAT OF HIGHWAYS SHOWN HEREON IN SECTIONS 33 AND 34, TOWNSHIP 37 NORTH, RANGE 12 EAST OF THE THIRD PRINCIPAL MERIDIAN, AND SECTIONS 3, 4, 9, 10, 15, 16, 21, 22, 27, 28, 33 AND 34, TOWNSHIP 36 NORTH, RANGE 12 EAST OF THE THIRD PRINCIPAL MERIDIAN, ALL IN COOK COUNTY, ILLINOIS; THAT THE SURVEY IS TRUE AND COMPLETE AS SHOWN TO THE BEST OF MY KNOWLEDGE AND BELIEF; THAT THE PLAT CORRECTLY REPRESENTS SAID SURVEY; THAT ALL MONUMENTS FOUND AND ESTABLISHED ARE OF PERMANENT QUALITY AND OCCUPY THE POSITIONS SHOWN THEREON AND THAT THE MONUMENTS ARE SUFFICIENT TO ENABLE THE SURVEY TO BE RETRACED. MADE FOR THE DEPARTMENT OF TRANSPORTATION, STATE OF ILLINOIS.

DATED AT LOMBARD, ILLINOIS THIS 11TH DAY OF APRIL A.D., 2013.

ILLINOIS PROFESSIONAL LAND SURVEYOR NO. 3502
LICENSE EXPIRES NOVEMBER 30, 2014

DESIGN FIRM LICENSE NO. 184003350
LICENSE EXPIRES APRIL 30, 2015

BEARINGS SHOWN HEREON ARE BASED ON ILLINOIS STATE PLANE COORDINATES, EAST ZONE, NORTH AMERICAN DATUM OF 1983. ALL COORDINATE AND DIMENSIONAL VALUES SHOWN HEREON ARE "GROUND" NOT "GRID".

COMBINED SCALE FACTOR (GROUND TO GRID) = 0.999988013

WILLIAM W. WRIGHT 3502 PROFESSIONAL LAND SURVEYOR STATE OF ILLINOIS LOMBARD, ILLINOIS

REVISION DATE	DESCRIPTION	INITIALS
04/11/13	REVISED PARCEL OH40150 & OH40150TE PER IDOT REQUEST	WWW
10/17/11	ISSUED FINAL SURVEY TO IDOT	SJP
07/27/11	ADDED POINT NUMBERS FOR COORDINATE TABLE	WWW
11/10/10	REVISED PER IDOT REVIEW	SJP
10/06/10	ADDED PARCEL OH40149TE, OH40150 & OH40150TE	SJP

IDOT14 — 090746 SHEET 1 IS A COVER SHEET AND IS NOT RECORDED

Manhard CONSULTING

PLAT OF HIGHWAYS
STATE OF ILLINOIS
DEPARTMENT OF TRANSPORTATION
FAP 330/US ROUTE 45
SECTION: 131st St to 179th St COOK COUNTY
PROJECT: JOB NO. R-90-004-07
STATION 169+00 TO STATION 182+00

SCALE: 1" = 50' SHEET 14 OF 56

BUREAU OF LAND ACQUISITION
201 WEST CENTER COURT
SCHAUMBURG, ILLINOIS 60196

RECORDING: RECORDED ON AS DOCUMENT NO