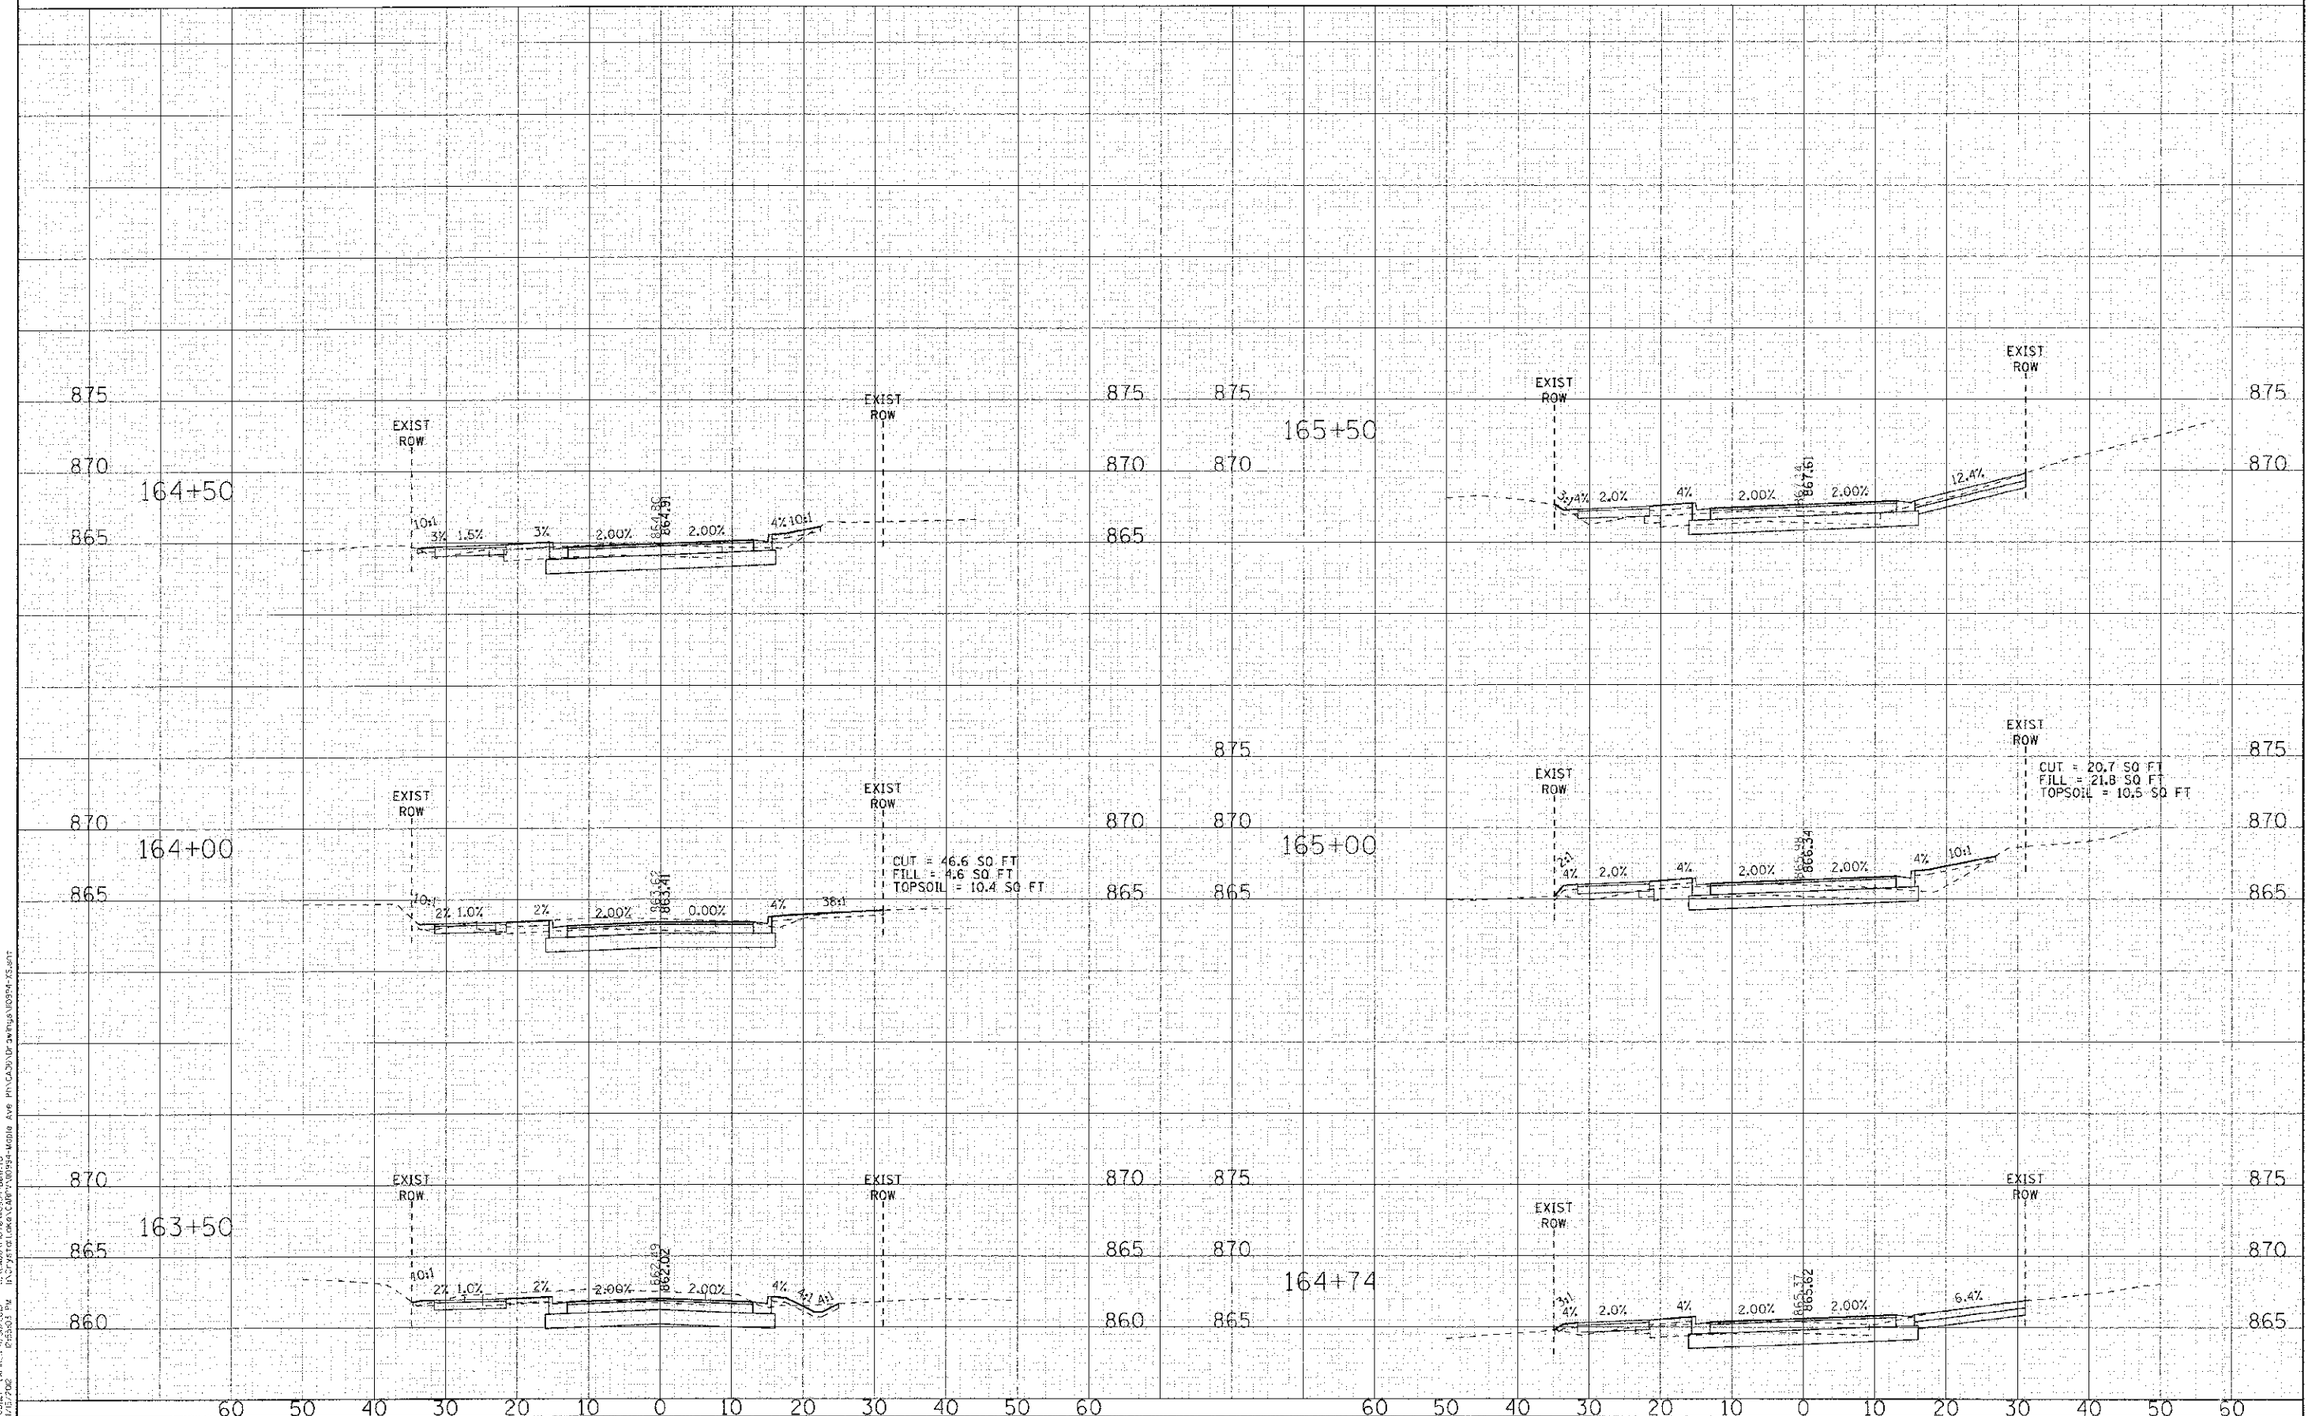

COPYRIGHT © 2012 BY HAKTER & WOODMAN, INC.

DESIGNED	DJS	REVISED	-
DRAWN	LKB	REVISED	-
CHECKED	RWL	REVISED	-
DATE	04/20/12	REVISED	-

STATE OF ILLINOIS
DEPARTMENT OF TRANSPORTATION

CROSS SECTIONS
MAPLE AVENUE

SCALE: H: 1"=10' V: 1"=5' | STA. 163+50 | TO STA. 165+50

F.A.U. RTE.	SECTION	COUNTY	TOTAL SHEETS	SHEET NO.
1006	95-00049-00-PV	KANE	138	128
		CONTRACT NO. 63745		
FED. ROAD DIST. NO.	ILLINOIS	FED. AID PROJECT M-8003 (095)		