FAP ROUTE	SECTION	COUNTY	TOTAL SHEETS	SHEET NO.
310	60-14 60-15	MADISON	405	90
F.A.H.P.A. REG.	ILLINOIS	PROJECT		

PART OF THE NE 1/4 OF SECTION 30 & THE NW 1/4 OF SECTION 29, T6N, R9W, OF THE 3RD PM, MADISON COUNTY, ILLINOIS

BEARINGS SHOWN HEREON ARE BASED ON SURVEY CONTROL DATA AS PROVIDED BY THE ILLINOIS DEPARTMENT OF TRANSPORTATION.

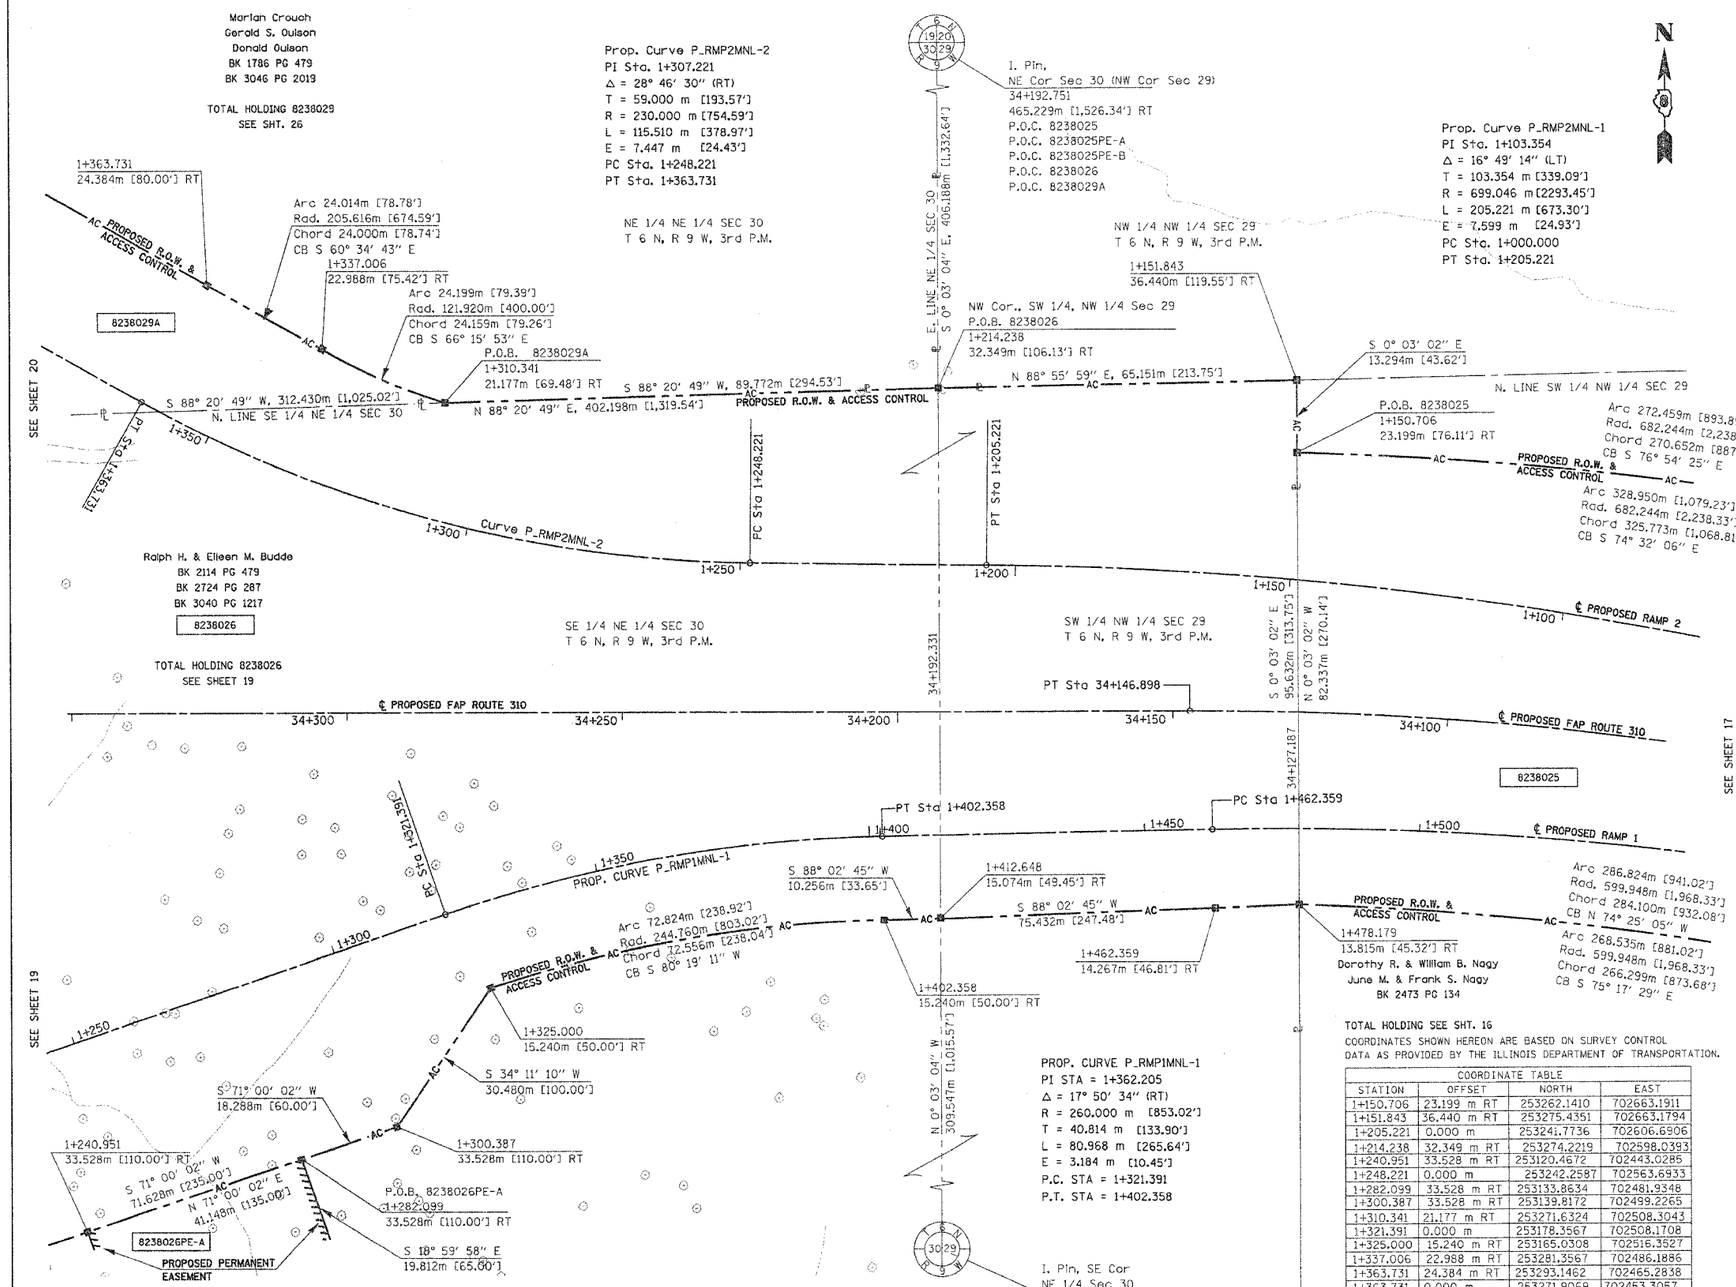

LEGEND

SECTION CORNER

QUARTER SECTION CORNER

AC	ACCESS CONTROL LINE
	EXISTING CENTERLINE
	EXISTING RIGHT OF WAY LINE
	EXISTING EASEMENT LINE
	PROPOSED CENTERLINE
	PROPOSED RIGHT OF WAY LINE
	PROPOSED TEMPORARY EASEMENT LINE
	PROPOSED PERMANENT EASEMENT LINE
	SECTION LINE
	QUARTER SECTION LINE
	QUARTER QUARTER SECTION LINE
℄	PROPERTY (DEED) LINE
APL	APPARENT PROPERTY LINE
121.456 m	MEASURED DIMENSION
123.456 m (COMP)	COMPUTED DIMENSION
[405.04']	ENGLISH EQUIVALENT TO METRIC DIM.
(123.45)	RECORDED DIMENSION
●	FOUND IRON PIPE OR IRON ROD
○	SET 5/8 INCH IRON ROD
	PERMANENT SURVEY MONUMENT, I.D.O.T. STD. 2135 (TO BE SET BY OTHERS)
+	CUT CROSS FOUND OR SET
	SAME OWNERSHIP

■ STAKING OF PROPOSED RIGHT OF WAY. SET 5/8 INCH METAL ROD WITH DIVISION OF HIGHWAY SURVEY MARKER TO MONUMENT THE POSITION SHOWN. IDENTIFIED BY INSCRIPTION DATA AND SURVEYORS REGISTRATION NUMBER.

■ M STAKING OF PROPOSED RIGHT OF WAY IN CULTIVATED AREAS. SET 5/8 INCH METAL ROD WITH DIVISION OF HIGHWAY SURVEY MARKER 20 INCHES BELOW GROUND SURFACE TO MONUMENT THE POSITION SHOWN. IDENTIFIED BY INSCRIPTION DATA AND SURVEYORS REGISTRATION NUMBER.

STATE OF ILLINOIS)
) SS
COUNTY OF)

THIS IS TO CERTIFY THAT I, THOMAS M. DRONE, AN ILLINOIS PROFESSIONAL LAND SURVEYOR, HAS SURVEYED THE PLAT OF HIGHWAYS SHOWN HEREON IN SECTIONS 29 & 30, TOWNSHIP 6 NORTH, RANGE 9 WEST, OF THE THIRD PRINCIPAL MERIDIAN, MADISON COUNTY, THAT THE SURVEY IS TRUE AND COMPLETE AS SHOWN TO THE BEST OF MY KNOWLEDGE AND BELIEF, THAT THE PLAT CORRECTLY REPRESENTS SAID SURVEY, THAT ALL MONUMENTS FOUND AND ESTABLISHED ARE OF PERMANENT QUALITY AND OCCUPY THE POSITIONS SHOWN THEREON AND THAT THE MONUMENTS ARE SUFFICIENT TO ENABLE THE SURVEY TO BE RETRACED. MADE FOR THE DEPARTMENT OF TRANSPORTATION, STATE OF ILLINOIS.

DATED

THOMAS M. DRONE, PLS #2273

THOMAS M. DRONE 2273 PROFESSIONAL LAND SURVEYOR STATE OF ILLINOIS SPRINGFIELD, IL

TOTAL HOLDING SEE SHT. 16

COORDINATES SHOWN HEREON ARE BASED ON SURVEY CONTROL DATA AS PROVIDED BY THE ILLINOIS DEPARTMENT OF TRANSPORTATION.

COORDINATE TABLE			
STATION	OFFSET	NORTH	EAST
1+150.706	23.199 m RT	253262.1410	702663.1911
1+151.843	36.440 m RT	253275.4351	702663.1794
1+205.221	0.000 m	253241.7736	702606.6906
1+214.238	32.349 m RT	253274.2219	702598.0393
1+240.951	33.528 m RT	253120.4672	702443.0285
1+248.221	0.000 m	253242.2587	702563.6933
1+282.099	33.528 m RT	253133.8634	702481.9348
1+300.387	33.528 m RT	253139.8172	702499.2265
1+310.341	21.177 m RT	253271.6324	702508.3043
1+321.391	0.000 m	253178.3567	702508.1708
1+325.000	15.240 m RT	253165.0308	702516.3527
1+337.006	22.988 m RT	253281.3567	702486.1886
1+363.731	24.384 m RT	253293.1462	702465.2838
1+363.731	0.000 m	253271.9069	702453.3057
1+402.358	15.240 m RT	253177.2310	702587.8750
1+402.358	0.000 m	253192.4681	702587.5675
1+412.648	15.074 m RT	253177.5809	702598.1255
1+462.359	14.267 m RT	253179.2763	702647.8134
1+462.359	0.000 m	253193.5414	702647.5582
1+478.179	13.815 m RT	253179.8034	702663.2636

PARCEL NO.	OWNER	TOTAL HOLDING	R.O.W. REQUIRED	PREVIOUSLY DEDICATED	REMAINDER	EASEMENTS TEMP	EASEMENTS PERM	EASEMENT PURPOSE	PERMANENT TAX NUMBER	PROPERTY ACQUIRED BY
8238026	Ralph H. & Eileen M. Budde Title Report MA-2690, MA-2692 MA-2708	119.7843 Ac	19.0307 Ac 828,977 sf	0	100.7536 Ac	0.4794 Ac 20,883 sf	0.2014 Ac 8,773 sf 0.1033 Ac 4,500 sf	Drainage & Entrance Construction	20-1-02-30-00-000-014.R00 20-1-02-30-00-000-014 20-1-02-30-00-000-013 20-1-02-29-00-000-003	C.C. 03-ED-59

HURST-ROSCHE ENGINEERS, INC.
2657 W. LAWRENCE - SPRINGFIELD, ILLINOIS 62704
217-787-1199

ILLINOIS DEPARTMENT OF TRANSPORTATION

PLAT OF HIGHWAYS

FAP ROUTE 310 (IL 255)
SECTION 60-14
MADISON COUNTY
JOB NO. R-98-038-92

STATION 34+050 TO STATION 34+300

0 m 10 m 20 m 30 m
SCALE 1:500

SHEET 18 OF 38

ILLINOIS DEPARTMENT OF TRANSPORTATION
DIVISION OF HIGHWAYS/DISTRICT 8
1102 EASTPORT PLAZA DRIVE
COLLINSVILLE, ILLINOIS 62234-6198

ROUTE: SECTION: COUNTY: JOB NO.

PLOT DATE: *DATE-TIME*

$$DATE$$
DATE-TIME
SCALE
REF
REF
REF
REF

n:\00-07\final\PDM\pdnsht18.dgn 04/09/2004 10:25:37 AM