January 02, 2007 2:28:03 p.m.
P:\03\03030167\CAD\PHASE 2-STAGE 2\DWG\03167-SHT-PP-UTILITY.DWG
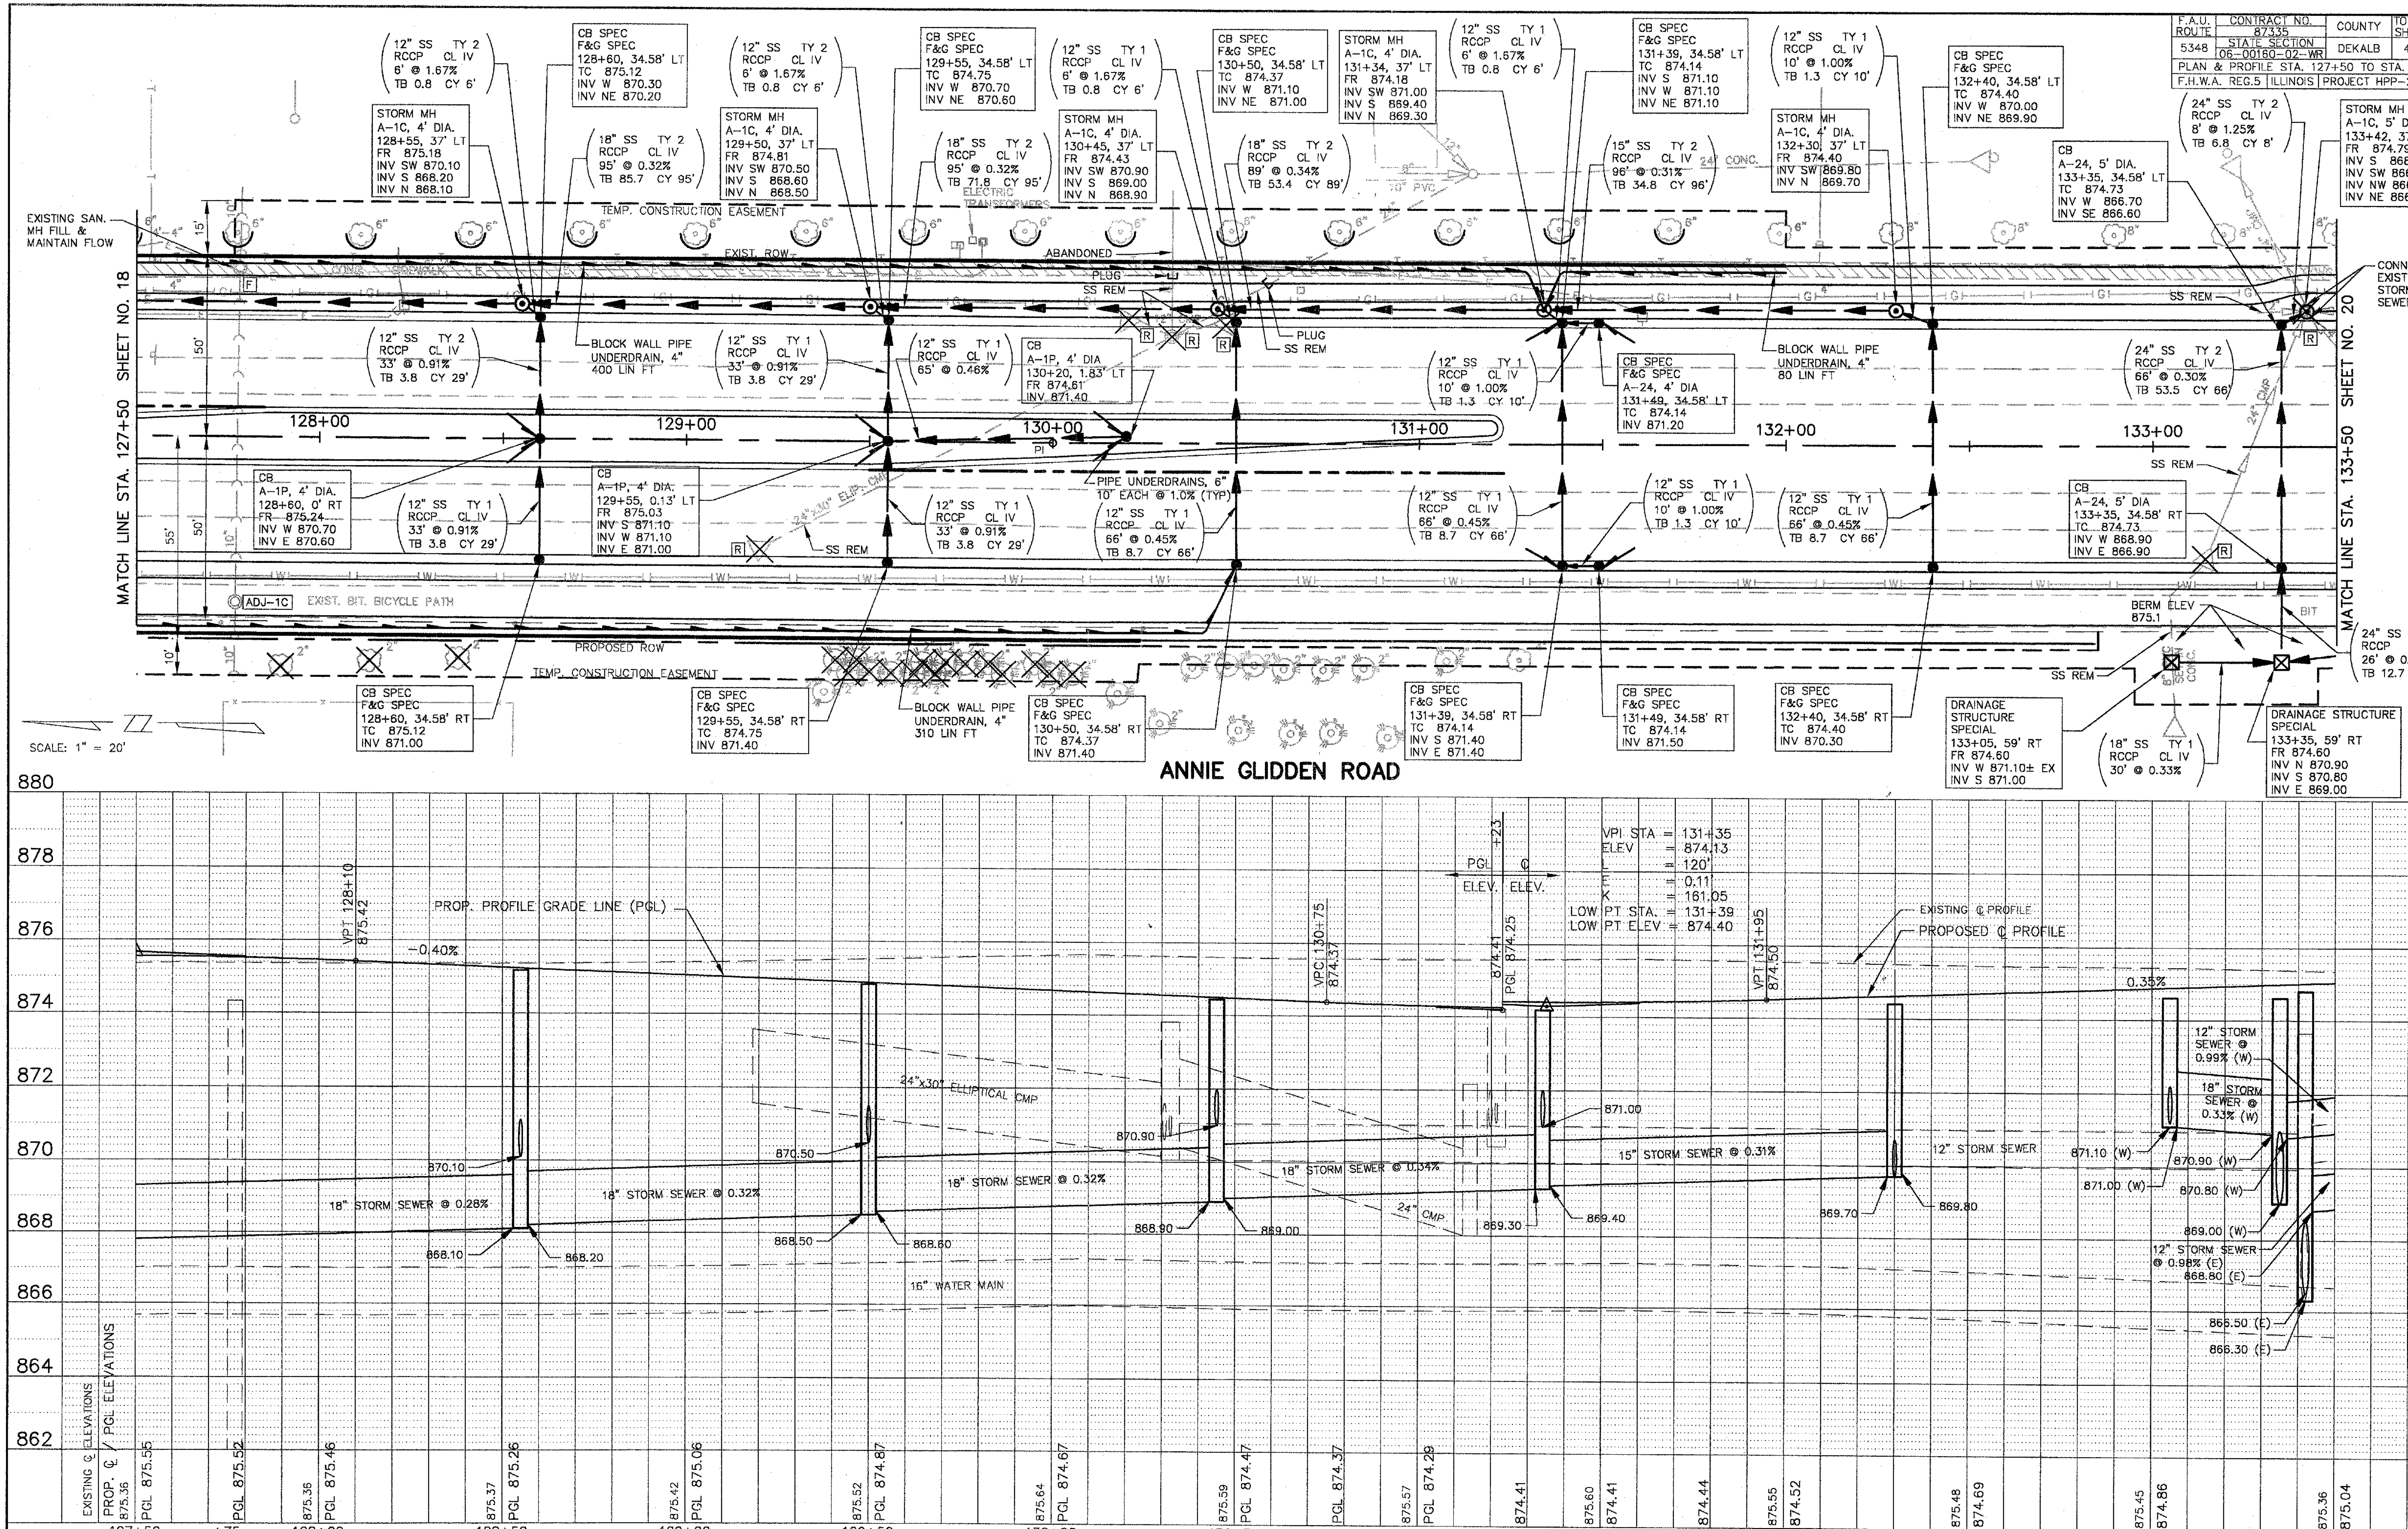
F.A.U. ROUTE	CONTRACT NO. 87335 / STATE SECTION	COUNTY	TO SH
5348	06-00160-02-WR	DEKALB	4
PLAN & PROFILE STA. 127+50 TO STA.			
F.H.W.A. REG.5	ILLINOIS	PROJECT HPP-