PART OF THE NORTHWEST QUARTER OF SECTION 17, T35N, R12E, OF THE 3RD P.M. IN WILL COUNTY, ILLINOIS

F.A.U. ROUTE	SECTION	COUNTY	TOTAL SHEETS	SHEET NO.
0306	*	WILL	118	61
FHWA REGION NO.	ILLINOIS	PROJECT M-8003(200)		
* 01-00029-00-FP		CONTRACT NO. 83825		

LEGEND

SECTION CORNER

QUARTER SECTION CORNER

SECTION LINE
QUARTER SECTION LINE
QUARTER QUARTER SECTION LINE
PROPOSED RIGHT OF WAY LINE
PROPOSED EASEMENT
EXISTING EASEMENT
EXISTING RIGHT OF WAY LINE
CENTERLINE
PLATTED LOT LINES
R PROPERTY (DEED) LINE
APL APPARENT PROPERTY LINE
[129.00] MEASURE DIMENSION
129.00 (COMP) COMPUTED DIMENSION
(129.00) RECORDED DIMENSION
CUT CROSS FOUND OR SET

EXISTING BUILDING

MONUMENT FOUND AS NOTED

IRON PIPE SET - UNLESS NOTED OTHERWISE

NORTH

BEARING BASIS IS ASSUMED

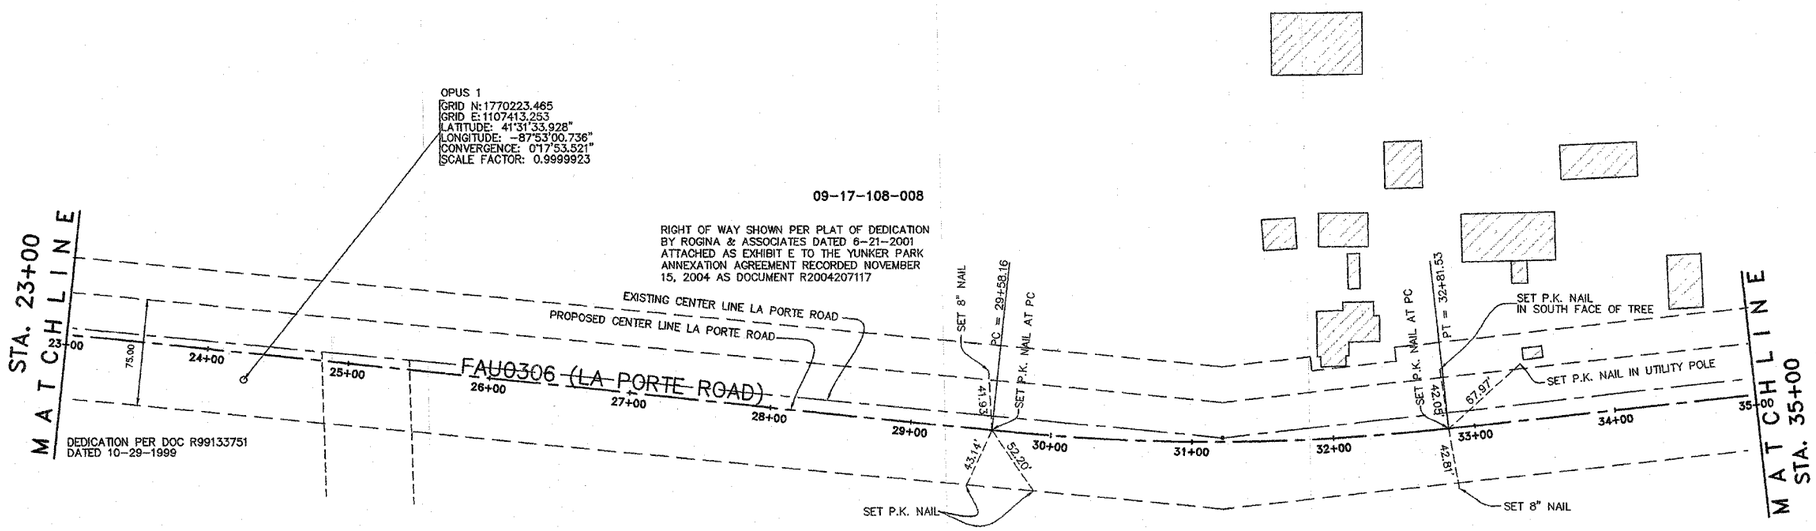

POINT DESCRIPTION	NORTHING	EASTING
PC STA.29+58.16	N 1770187.5735	E 1107943.0656
PT STA.32+81.53	N 1770188.9185	E 1108265.8068

NOTE:

STATE PLANE COORDINATES ARE BASED ON THE NGS ONLINE POSITIONING USER SERVICE (OPUS) RESULTS USING MINIMUM OF 2 HOUR OCCUPATIONS.

RESULTS WERE CHECKED USING RTK METHODS TO WILL COUNTY MONUMENT 824 (PID AE2575) AND WILL COUNTY MONUMENT 921 (PID AE2580).

GROUND COORDINATES WERE ESTABLISHED HOLDING OPUS 1 AT ITS GRID VALUE ON THE GROUND AND HOLDING THE GRID BEARING BETWEEN OPUS 1 AND OPUS 2. SEE DETAIL ON PAGE __.

FOR ALL PRACTICAL PURPOSES WITHIN THE SCOPE OF THIS PROJECT GRID AND GROUND COORDINATES WILL BE THE SAME.

STATE OF ILLINOIS)
COUNTY OF COOK) SS

I, G. THOMAS GREEN, HEREBY CERTIFY THAT I HAVE SURVEYED THE PLAT OF HIGHWAYS SHOWN HEREON IN PART OF SECTION 16 AND PART OF SECTION 17, IN TOWNSHIP 35 NORTH, RANGE 12 EAST OF THE THIRD PRINCIPAL MERIDIAN, WILL COUNTY, ILLINOIS; THAT THE SURVEY IS TRUE AND COMPLETE AS SHOWN TO THE BEST OF MY KNOWLEDGE AND BELIEF; THAT THE PLAT HEREON DRAWN IS A CORRECT REPRESENTATION SAID SURVEY; THAT ALL MONUMENTS FOUND AND ESTABLISHED ARE OF THE CHARACTER NOTED HEREON, OCCUPY THE POSITIONS SHOWN HEREON AND ARE SUFFICIENT TO ENABLE THIS SURVEY TO BE RETRACED. THIS SURVEY WAS MADE FOR THE DEPARTMENT OF TRANSPORTATION, STATE OF ILLINOIS.

FIELD MEASUREMENTS COMPLETED ON JUNE 6, 2005.

SIGNED ON 8-30-2005.

BY: G. Thomas Green

PROFESSIONAL ILLINOIS LAND SURVEYOR NO. 2477
MY LICENSE EXPIRES NOVEMBER 30, 2006

G. THOMAS GREEN PROFESSIONAL LAND SURVEYOR 2477 CHICAGO, IL STATE OF ILLINOIS

GREMLEY & BIEDERMANN
LICENSE NO. 184-000716
PROFESSIONAL LAND SURVEYORS
4505 NORTH ELSTON AVENUE, CHICAGO, IL 60630
TELEPHONE: (773) 685-5102 FAX: (773) 286-4484 EMAIL: INFO@PLCS-SURVEY.COM

REVISION	
DATE	DESCRIPTION

ILLINOIS DEPT. OF TRANSPORTATION
PLAT OF HIGHWAYS

ROUTE: FAU0306 (LA PORTE ROAD)
SECTION: 01-00029-00-FP
COUNTY: WILL
JOB #: R-55-001-97
SEC 16-17 T35N R12E OF 3RD P.M.
STA. 23+00 TO STA. 35+00
DRAWN: DC CHECKED:
SCALE: 1"=50' SHEET 4 OF

PLOT DATE: Dec 23, 2005 - 7:11am
FILENAME: N:\PROJ-3232\Design\ROW Plats\3232-ROW_Plats01.dgn
G:\CADD\2005\20040-01-315-002.dwg