CITY OF URBANA CITY SECTION 95-00305-01-PV	TOTAL SHEETS	SHEET NO.
	62	46

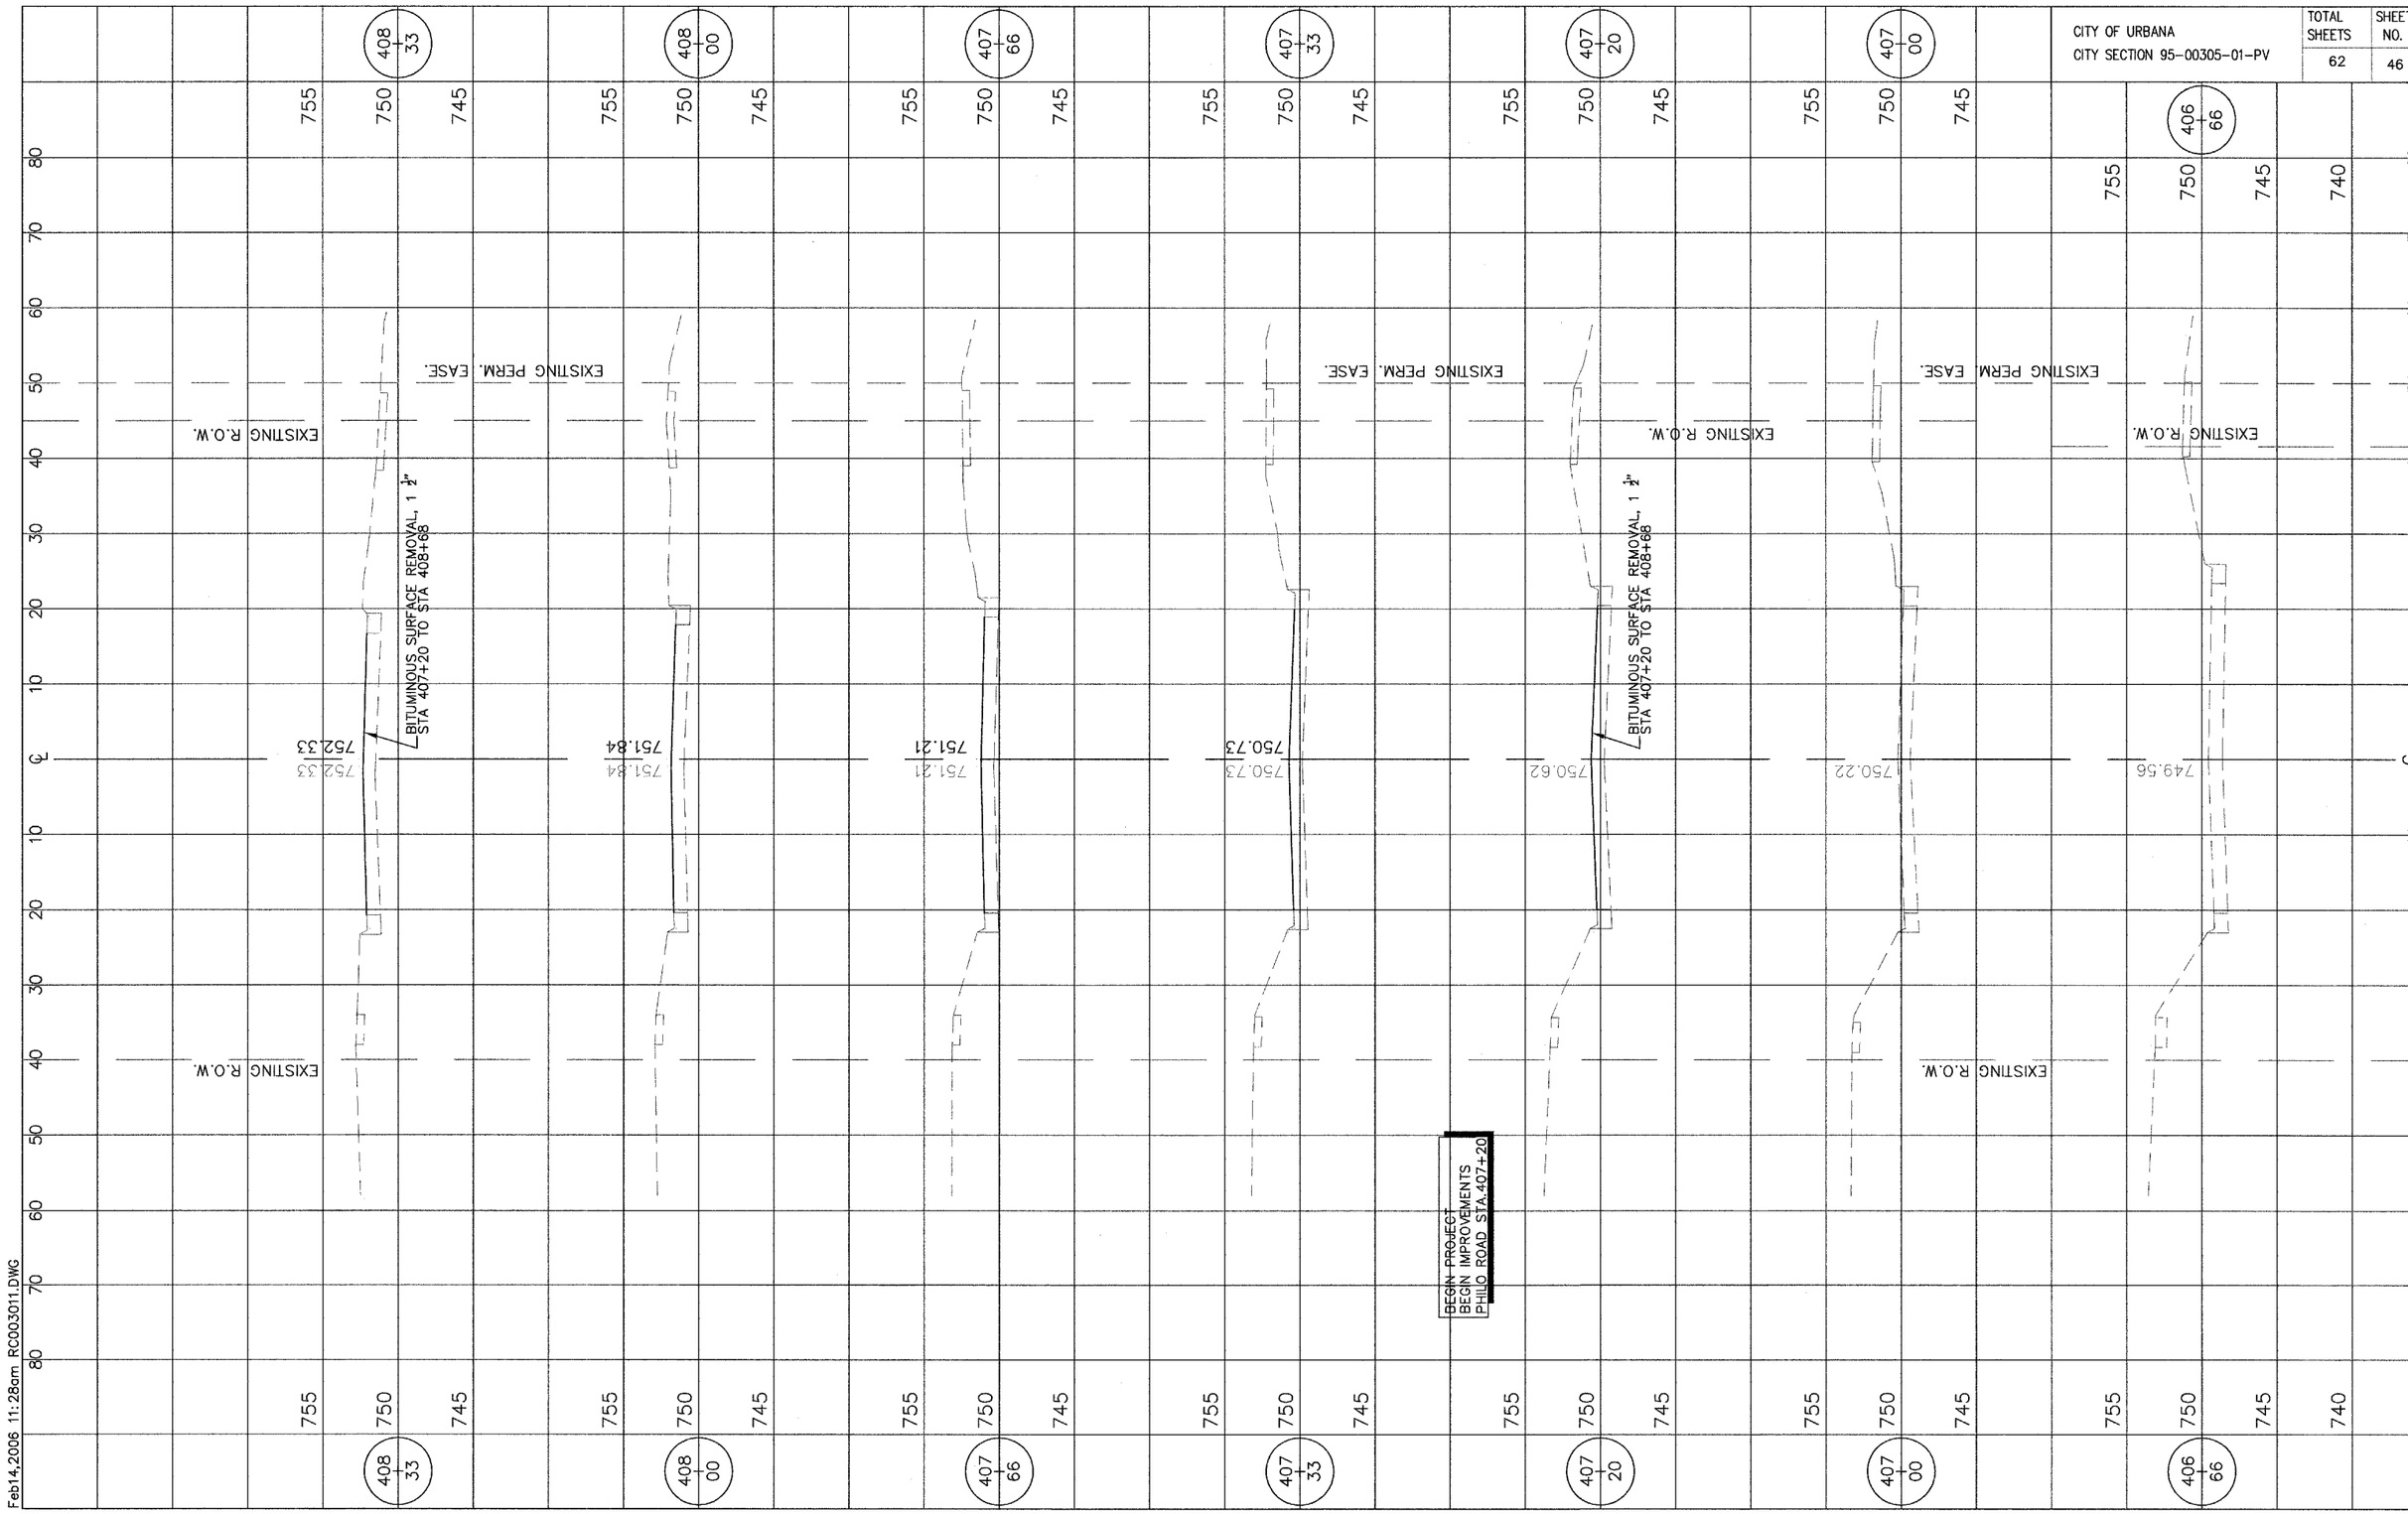

Feb14,2006 11:28am RC003011.DWG

FEBRUARY 2006

PHILO ROAD – CROSS SECTION