CITY OF URBANA CITY SECTION 95-00305-01-PV	TOTAL SHEETS	SHEET NO.
	62	49

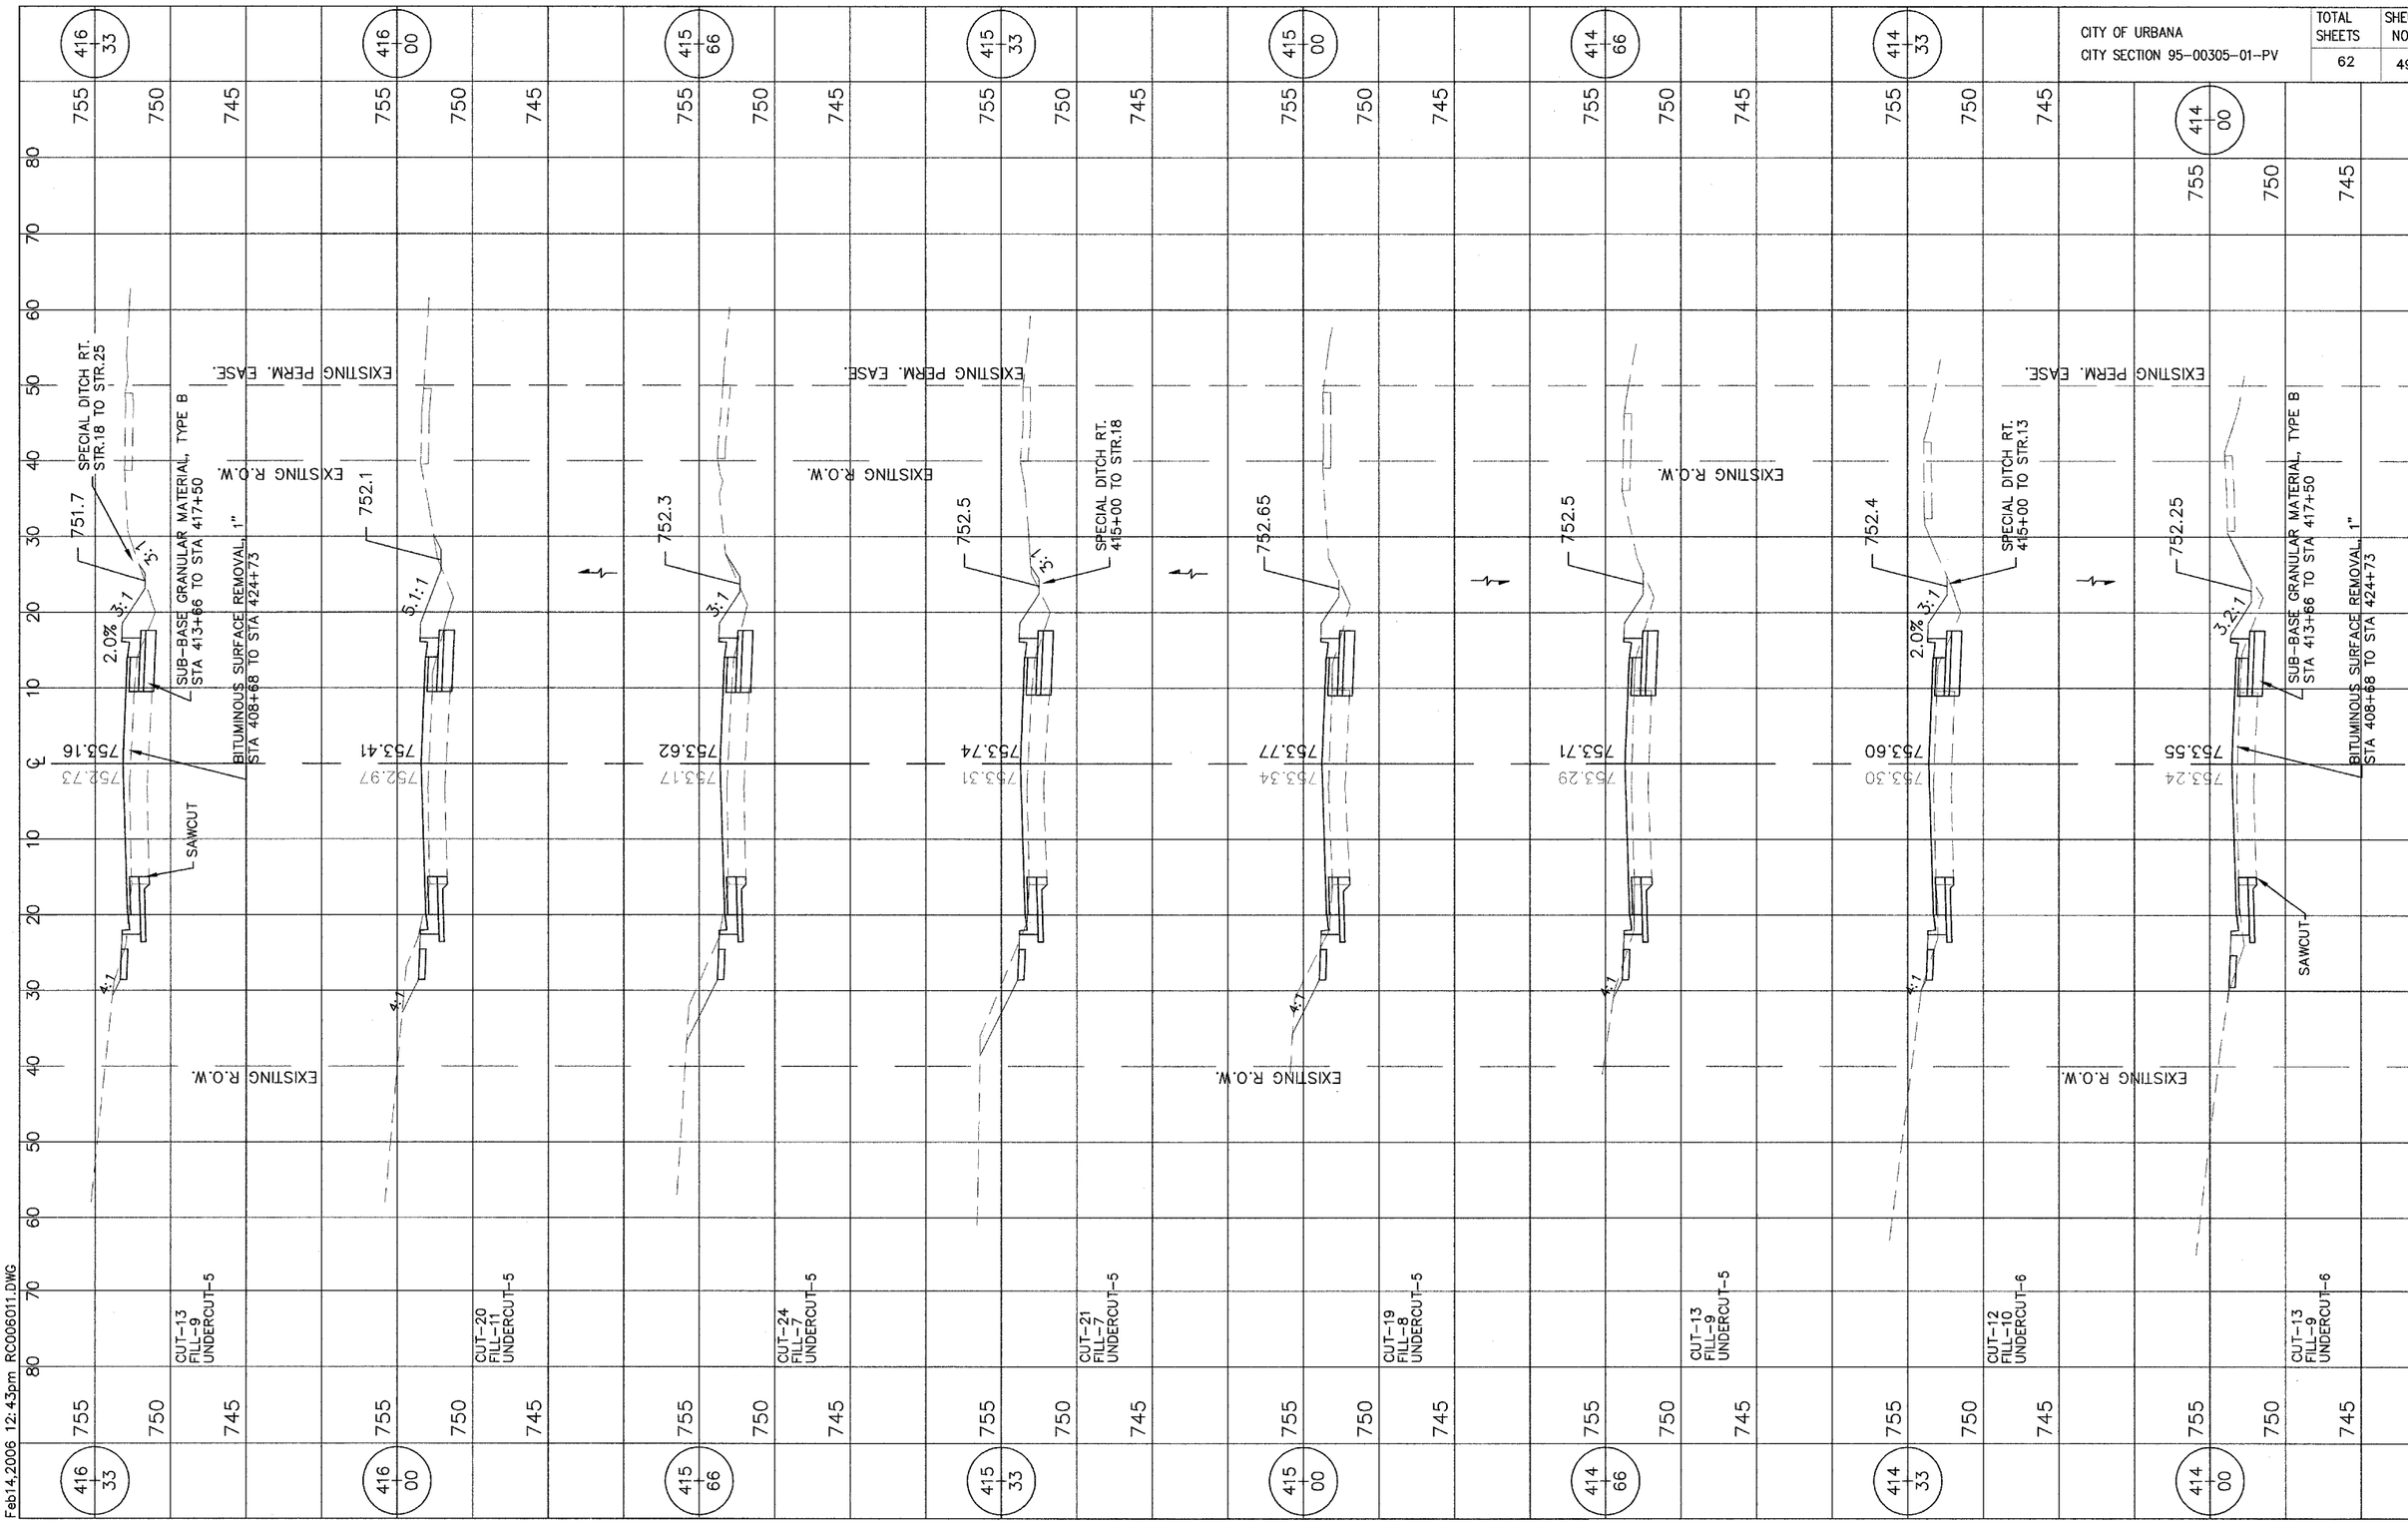

Feb14,2006 12:43pm RC006011.DWG

FEBRUARY 2006

PHILO ROAD – CROSS SECTION