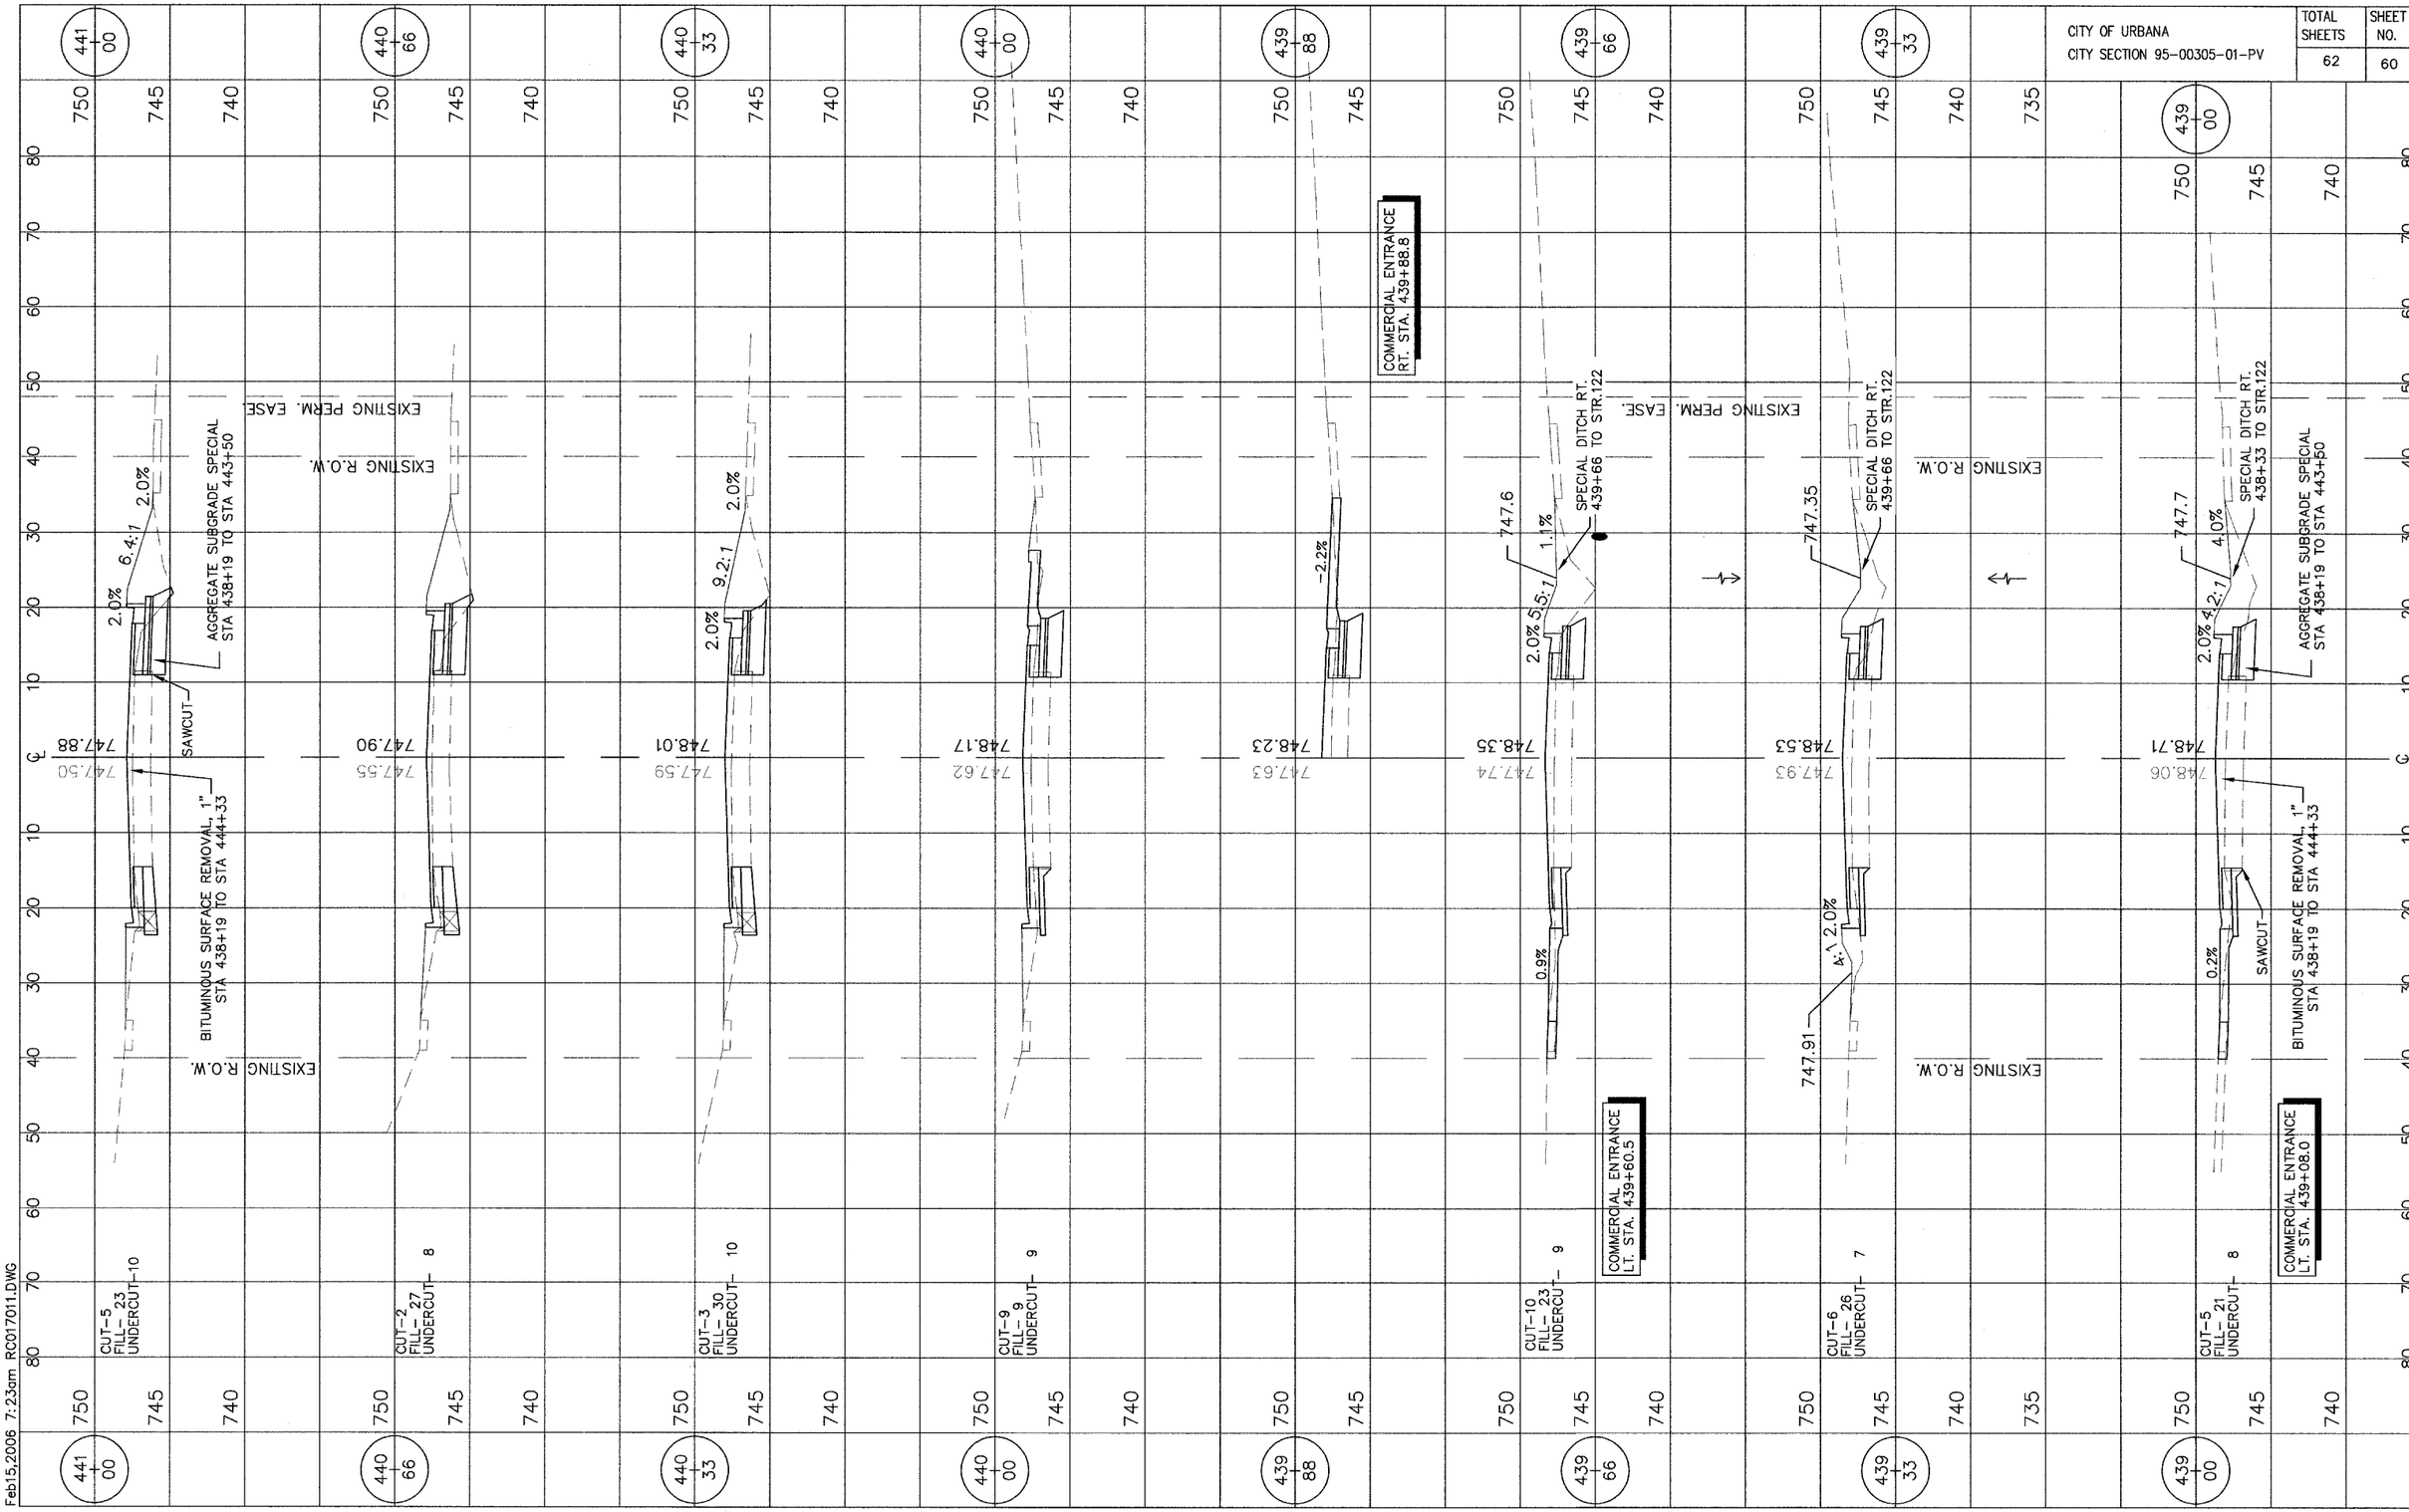CITY OF URBANA CITY SECTION 95-00305-01-PV	TOTAL SHEETS	SHEET NO.
	62	60