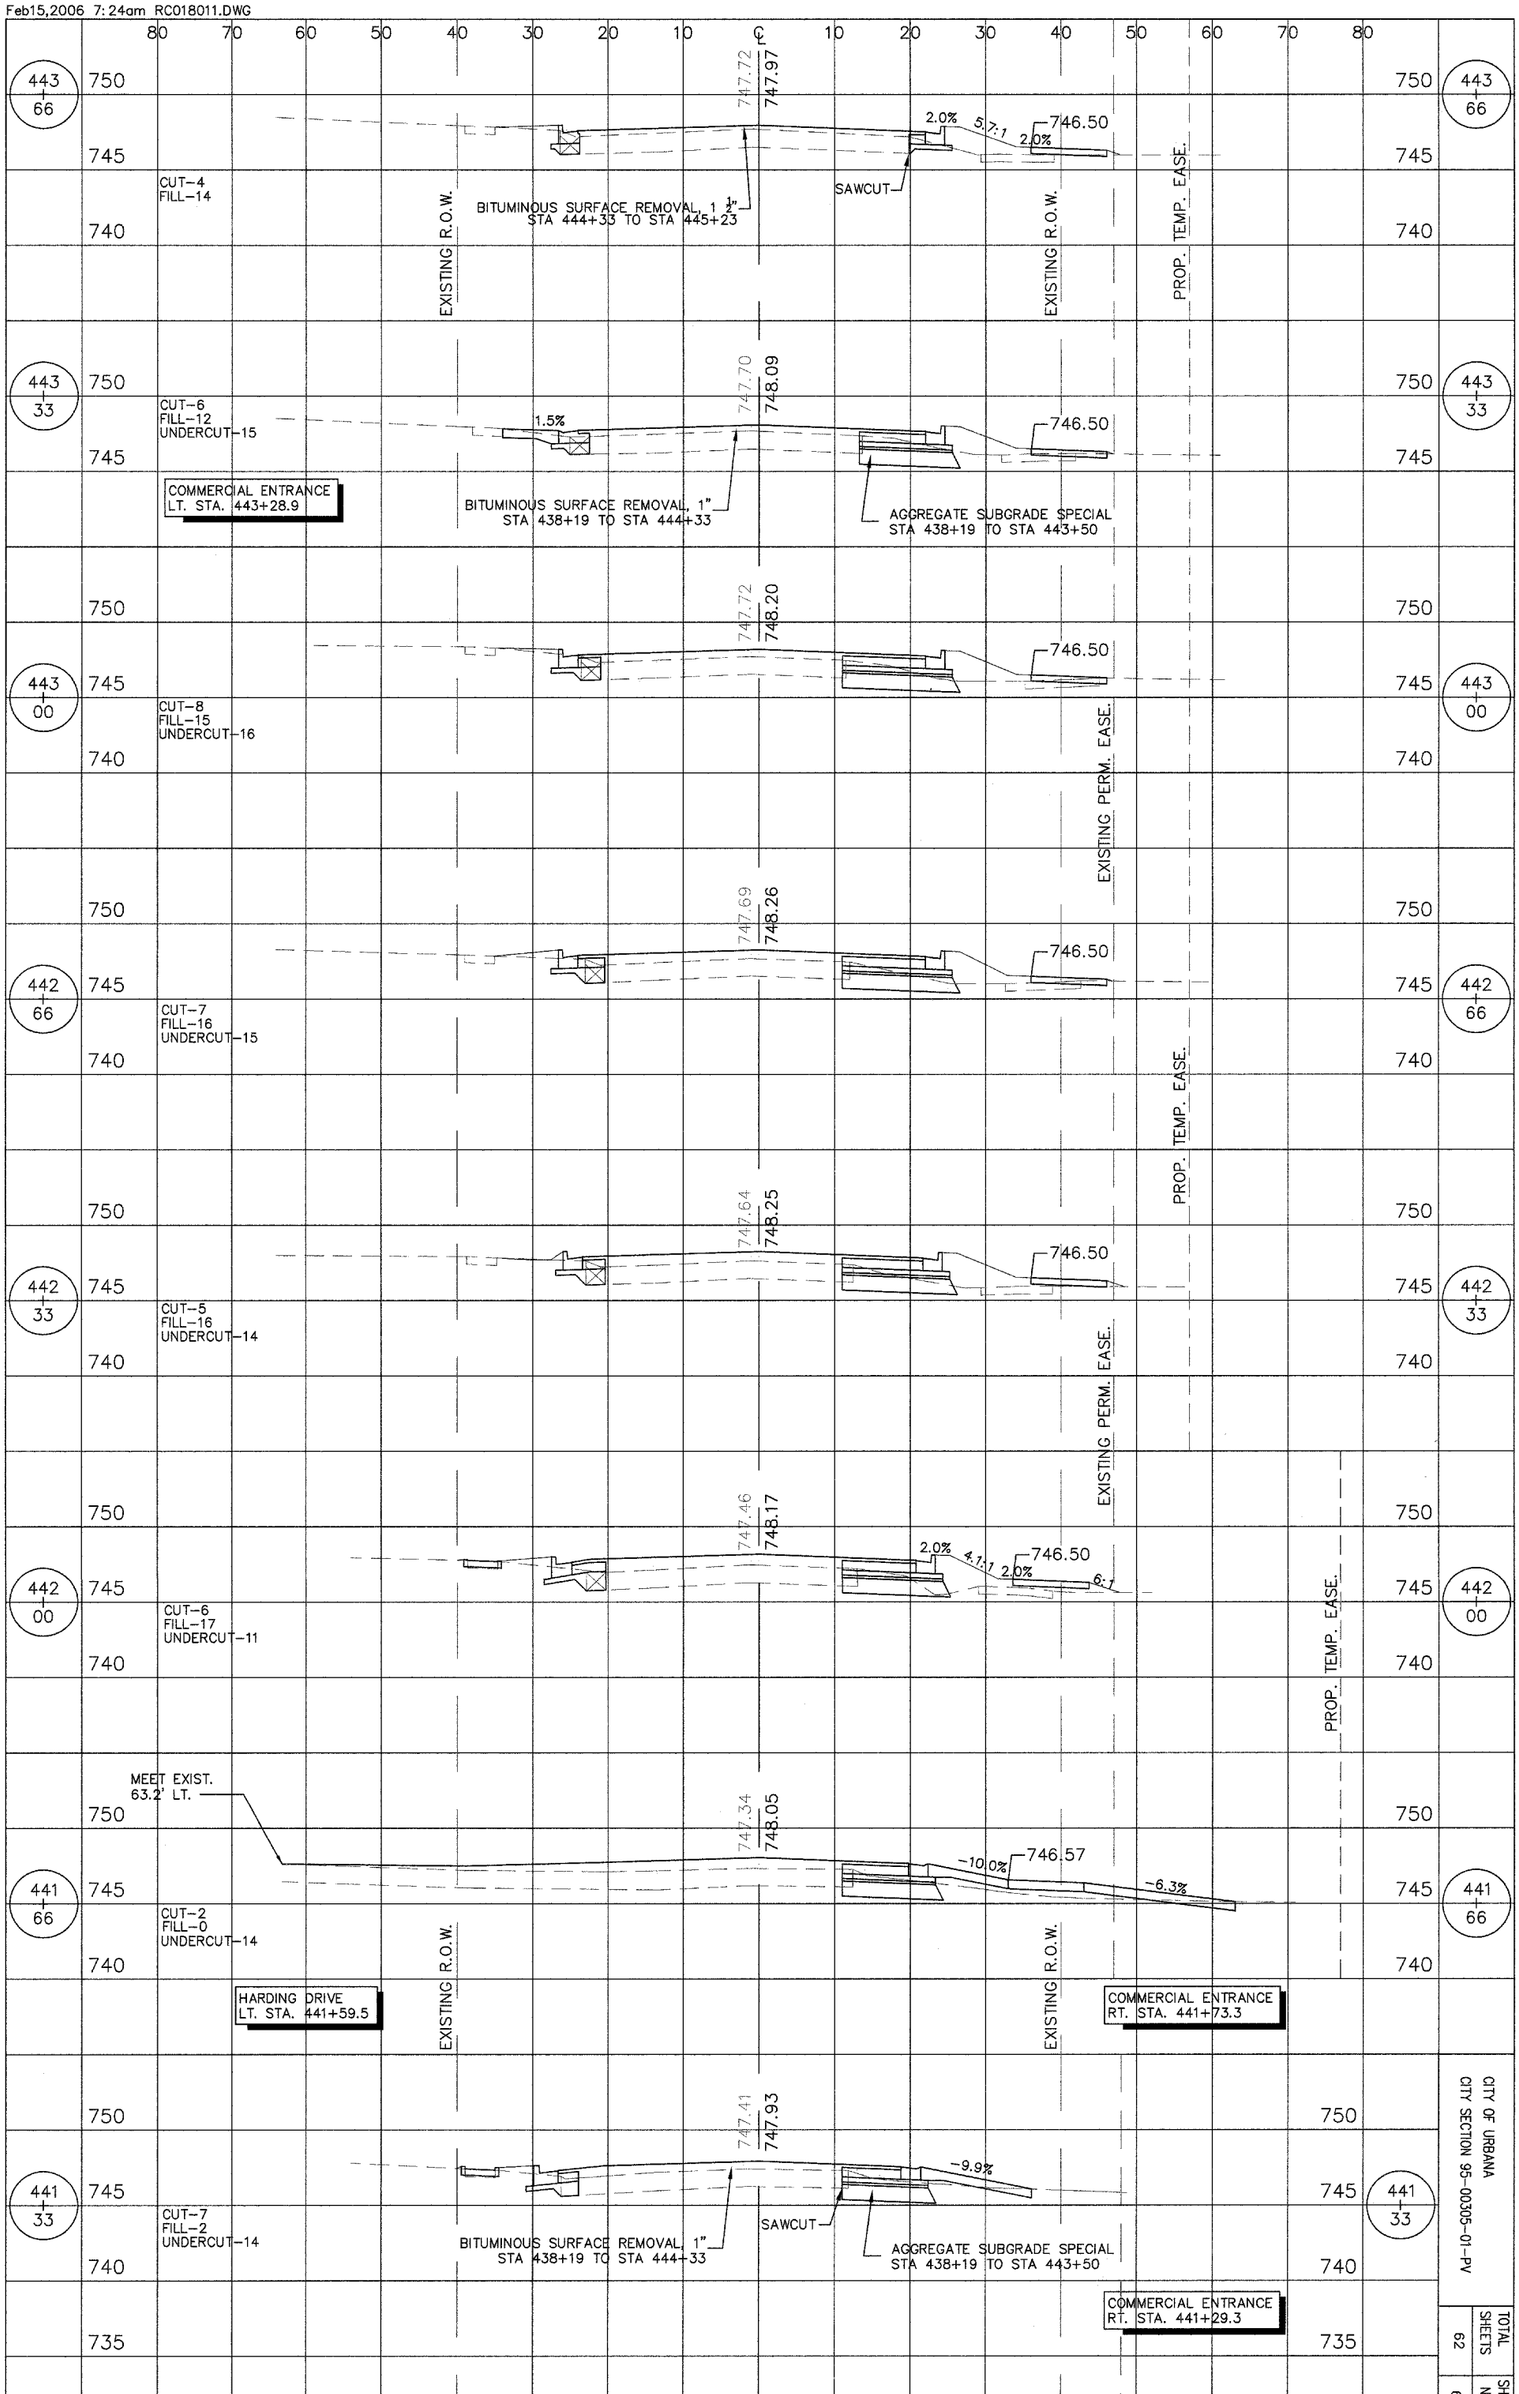

FEBRUARY 2006

PHILO ROAD – CROSS SECTIONS

CITY OF URBANA
CITY SECTION 95-00305-01-PV

TOTAL SHEETS	SHEET NO.
62	61

Contract NO. 91