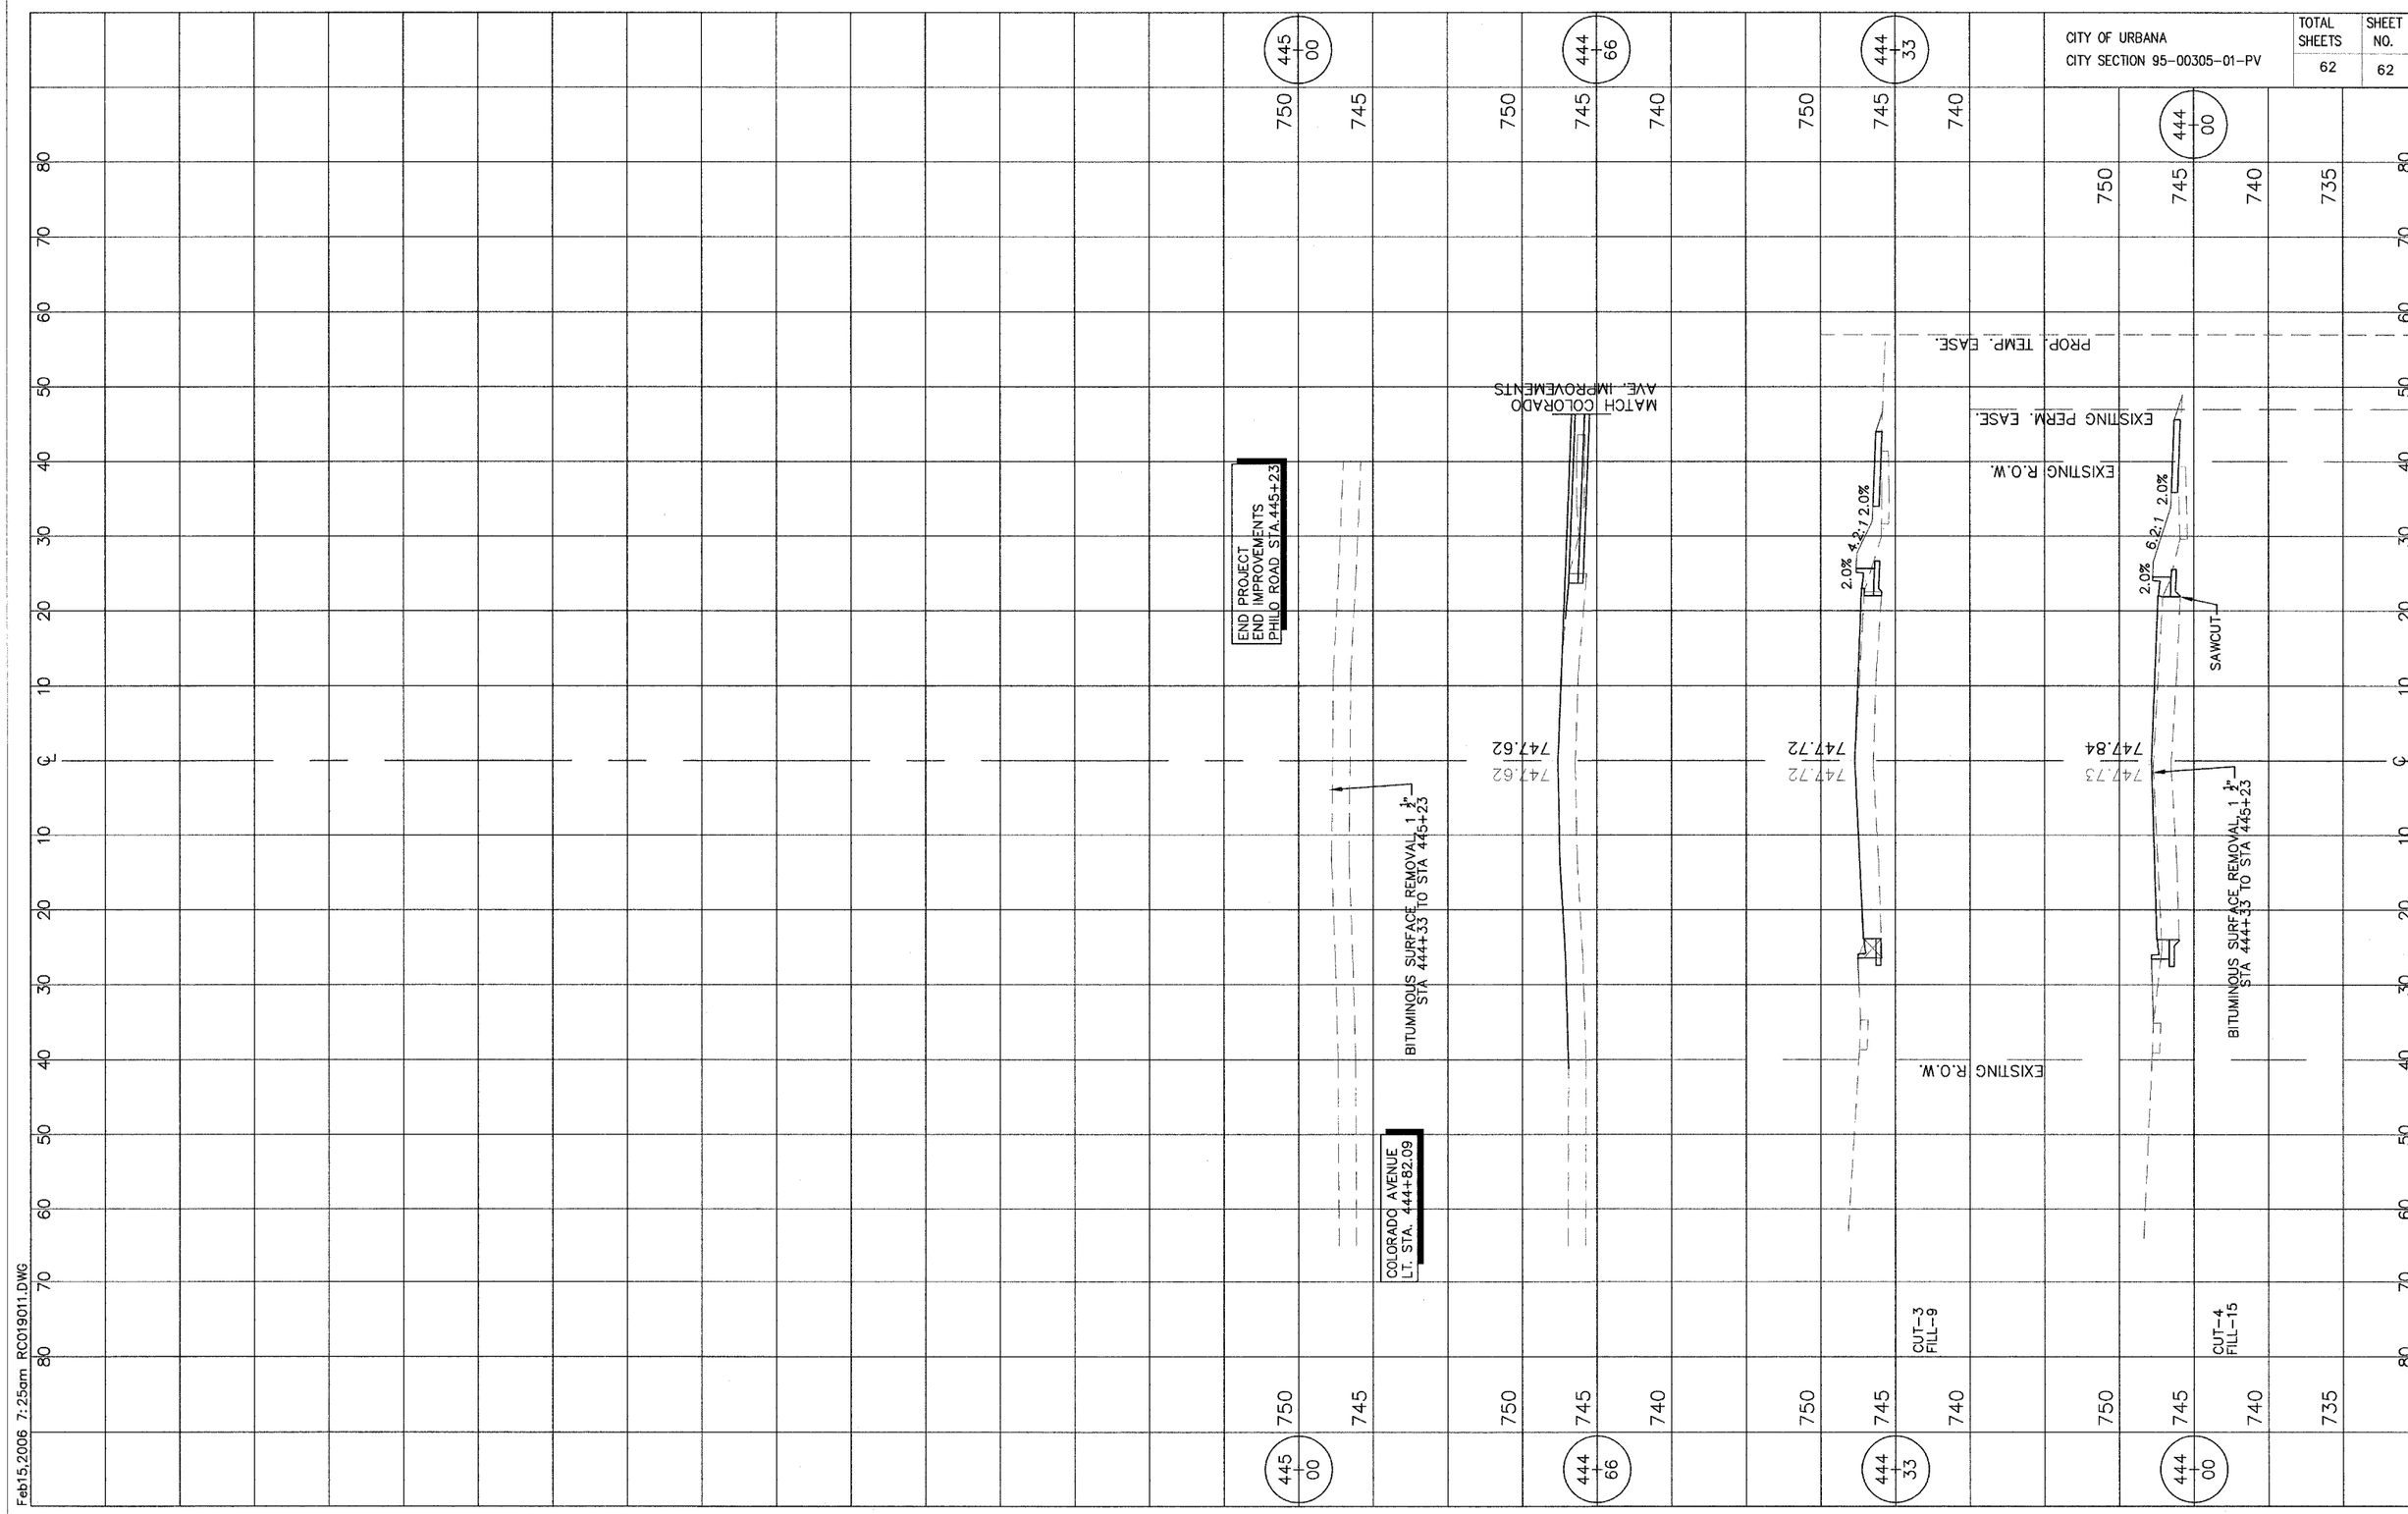CITY OF URBANA	TOTAL SHEETS	SHEET NO.
CITY SECTION 95-00305-01-PV	62	62