F.A.P. RTE.	SECTION	COUNTY	TOTAL SHEETS	SHEET NO
C.H. 5 FAS 639	03-00087-00-BR	CHRISTIAN	12	10
STA. 12+00	TO STA. 13+50			
	ILLINOIS			
	CONTRACT NO.	93402		

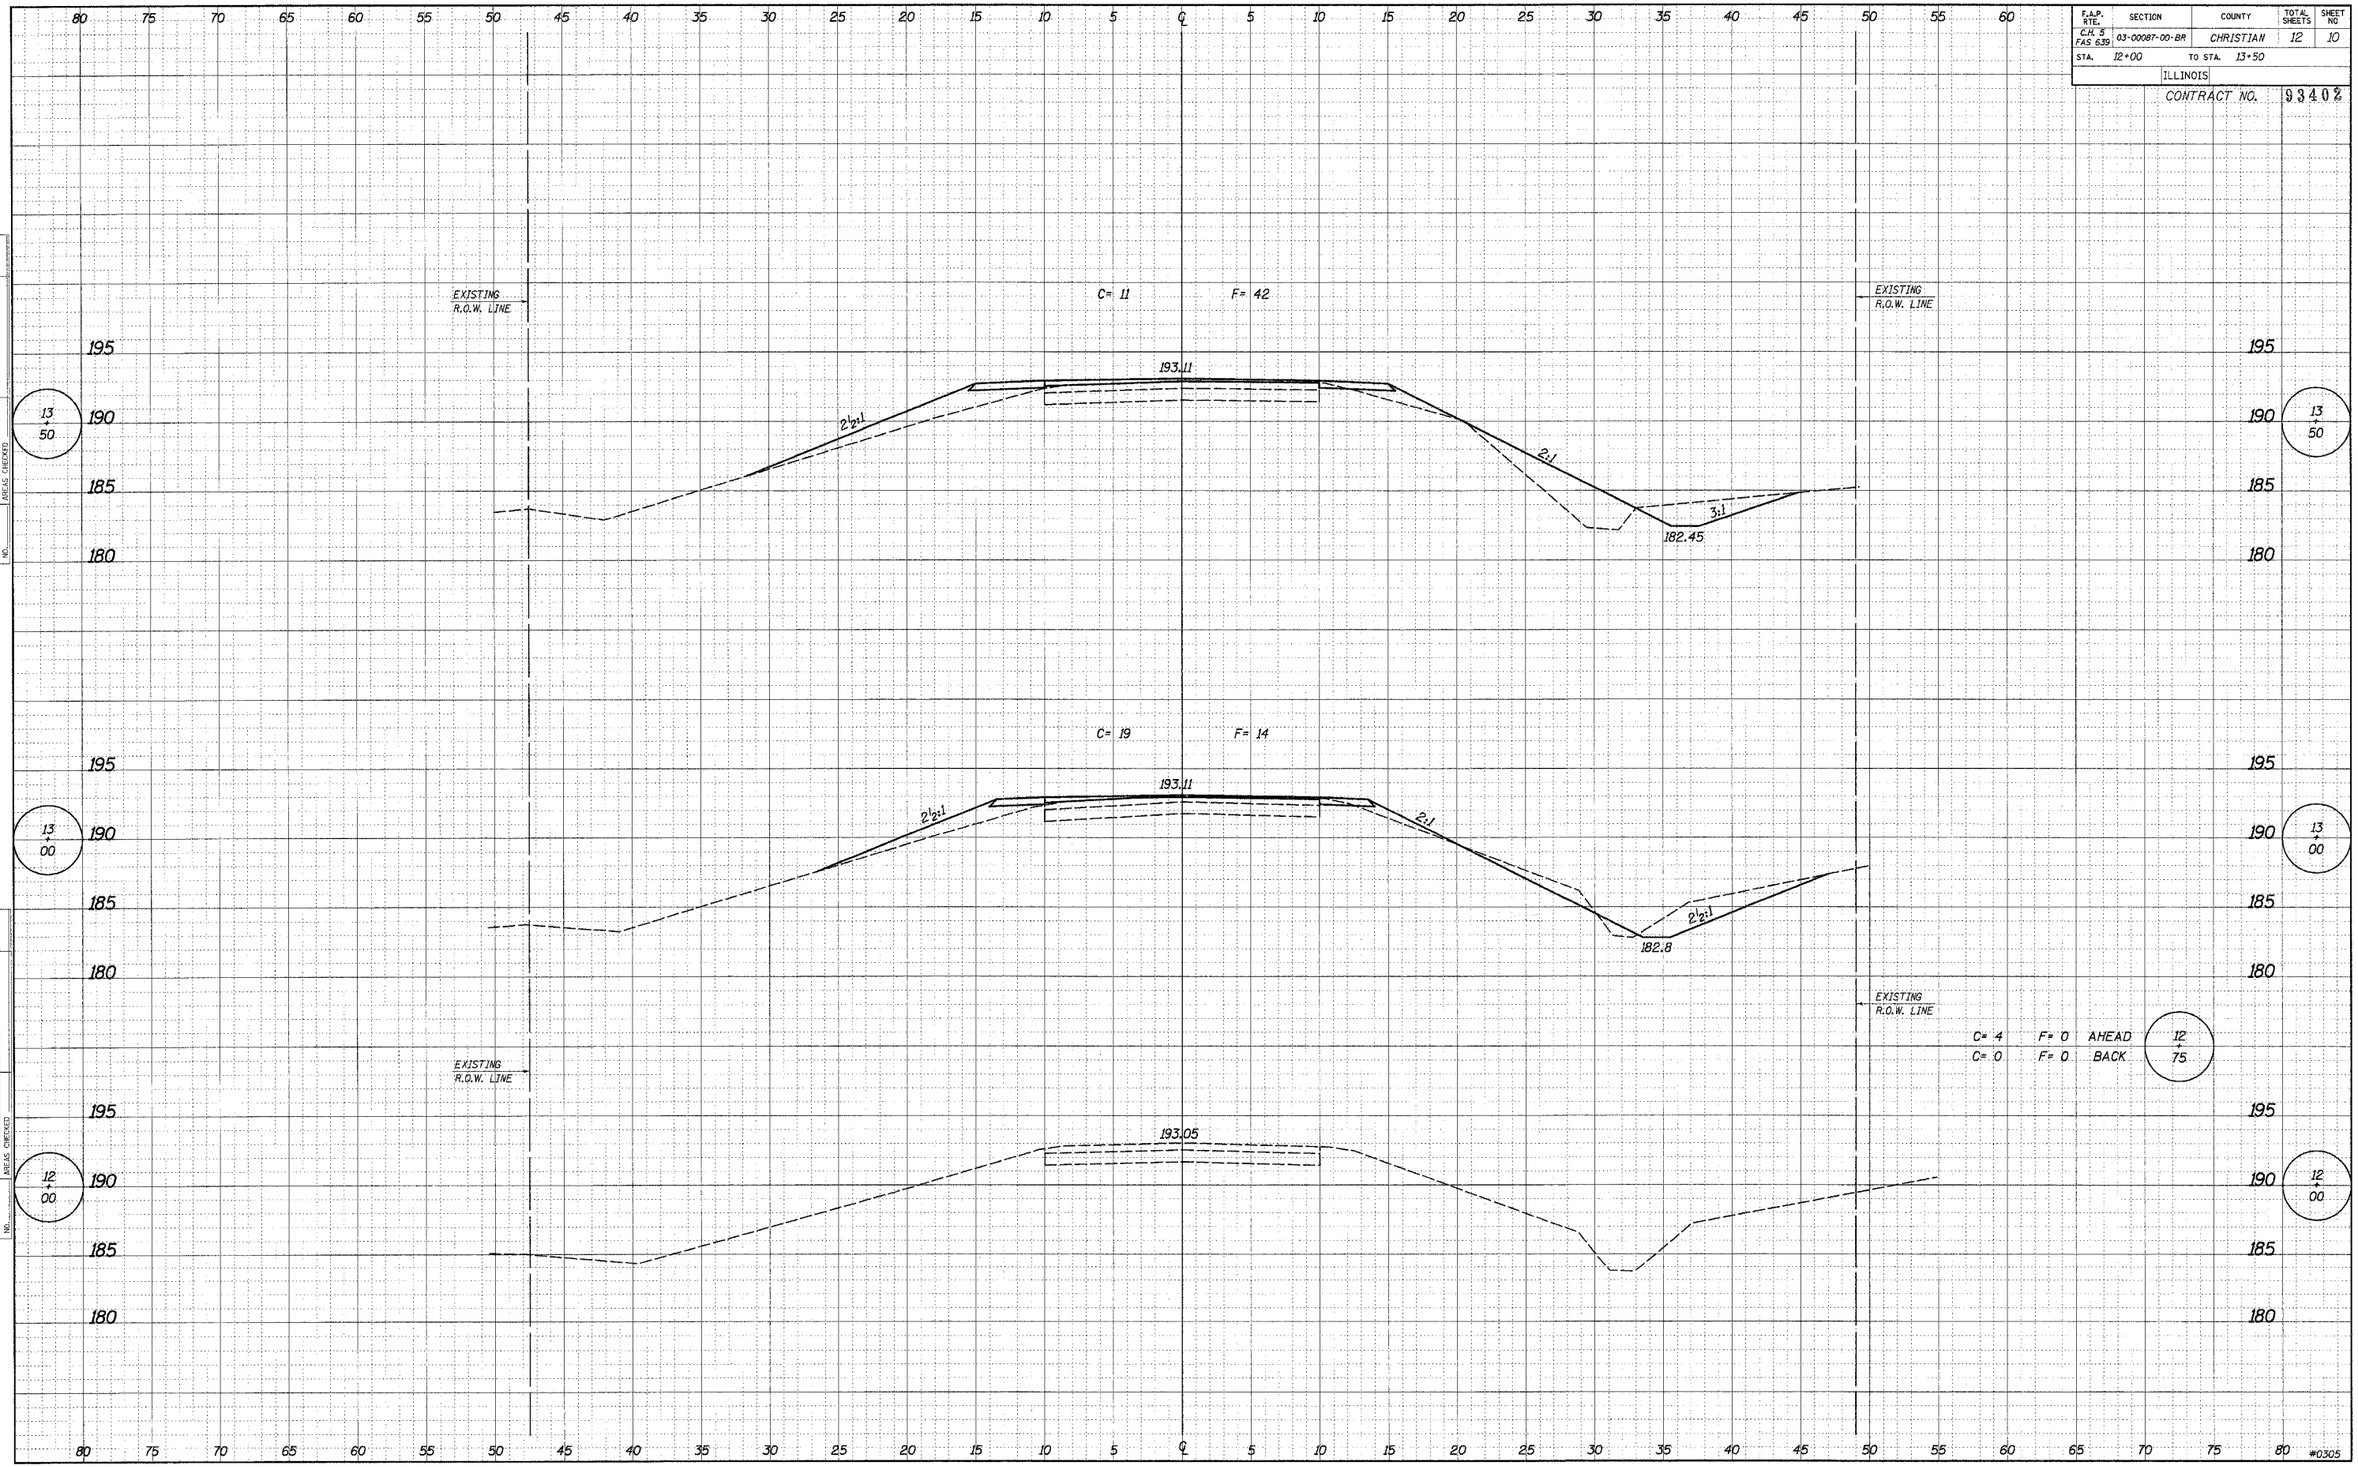

FINAL SURVEY NOTE BOOK NO. SURVEYED PLOTTED TEMPLATE AREAS AREAS CHECKED BY DATE

ORIGINAL SURVEY NOTE BOOK NO. SURVEYED PLOTTED TEMPLATE AREAS AREAS CHECKED BY DATE

STANDARDS\GENERAL\XSEC_SHT.DGN 1:1 7-17-98