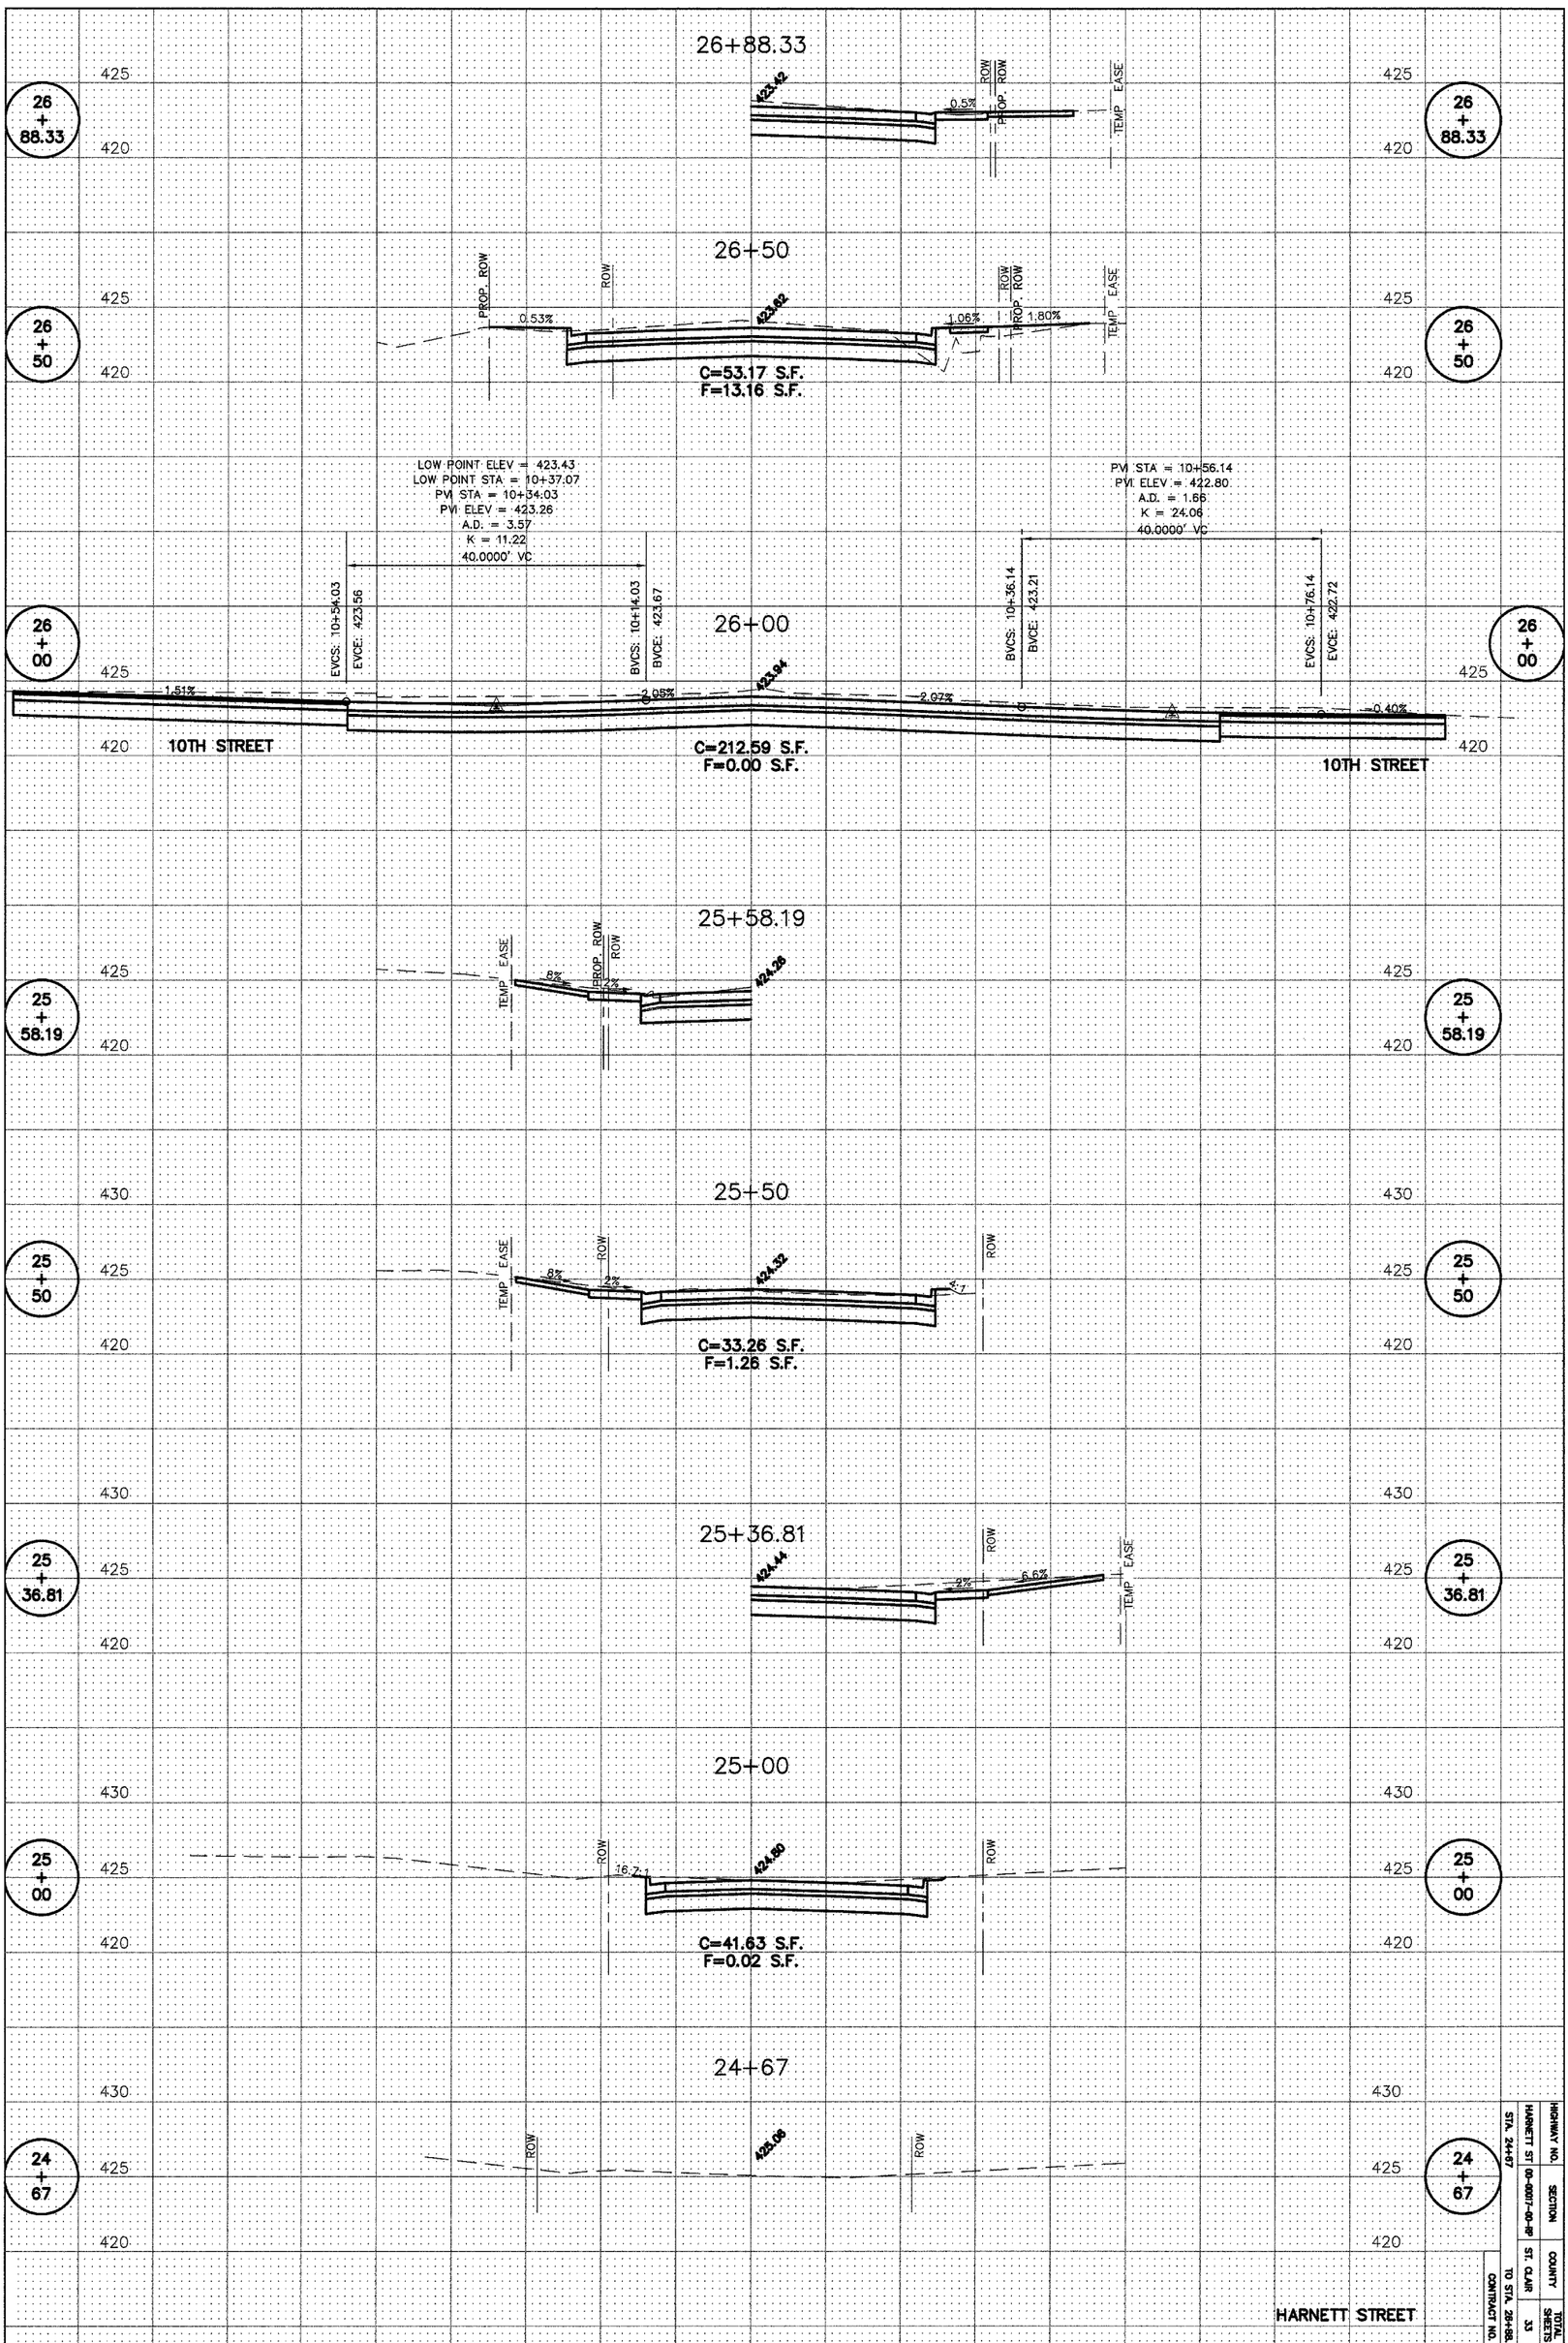

HIGHWAY NO.	SECTION	COUNTY	TOTAL SHEETS
HARNETT ST	09-00017-00-RP	ST. CLAIR	33
STA. 24+67		TO STA. 26+88.33	CONTRACT NO.