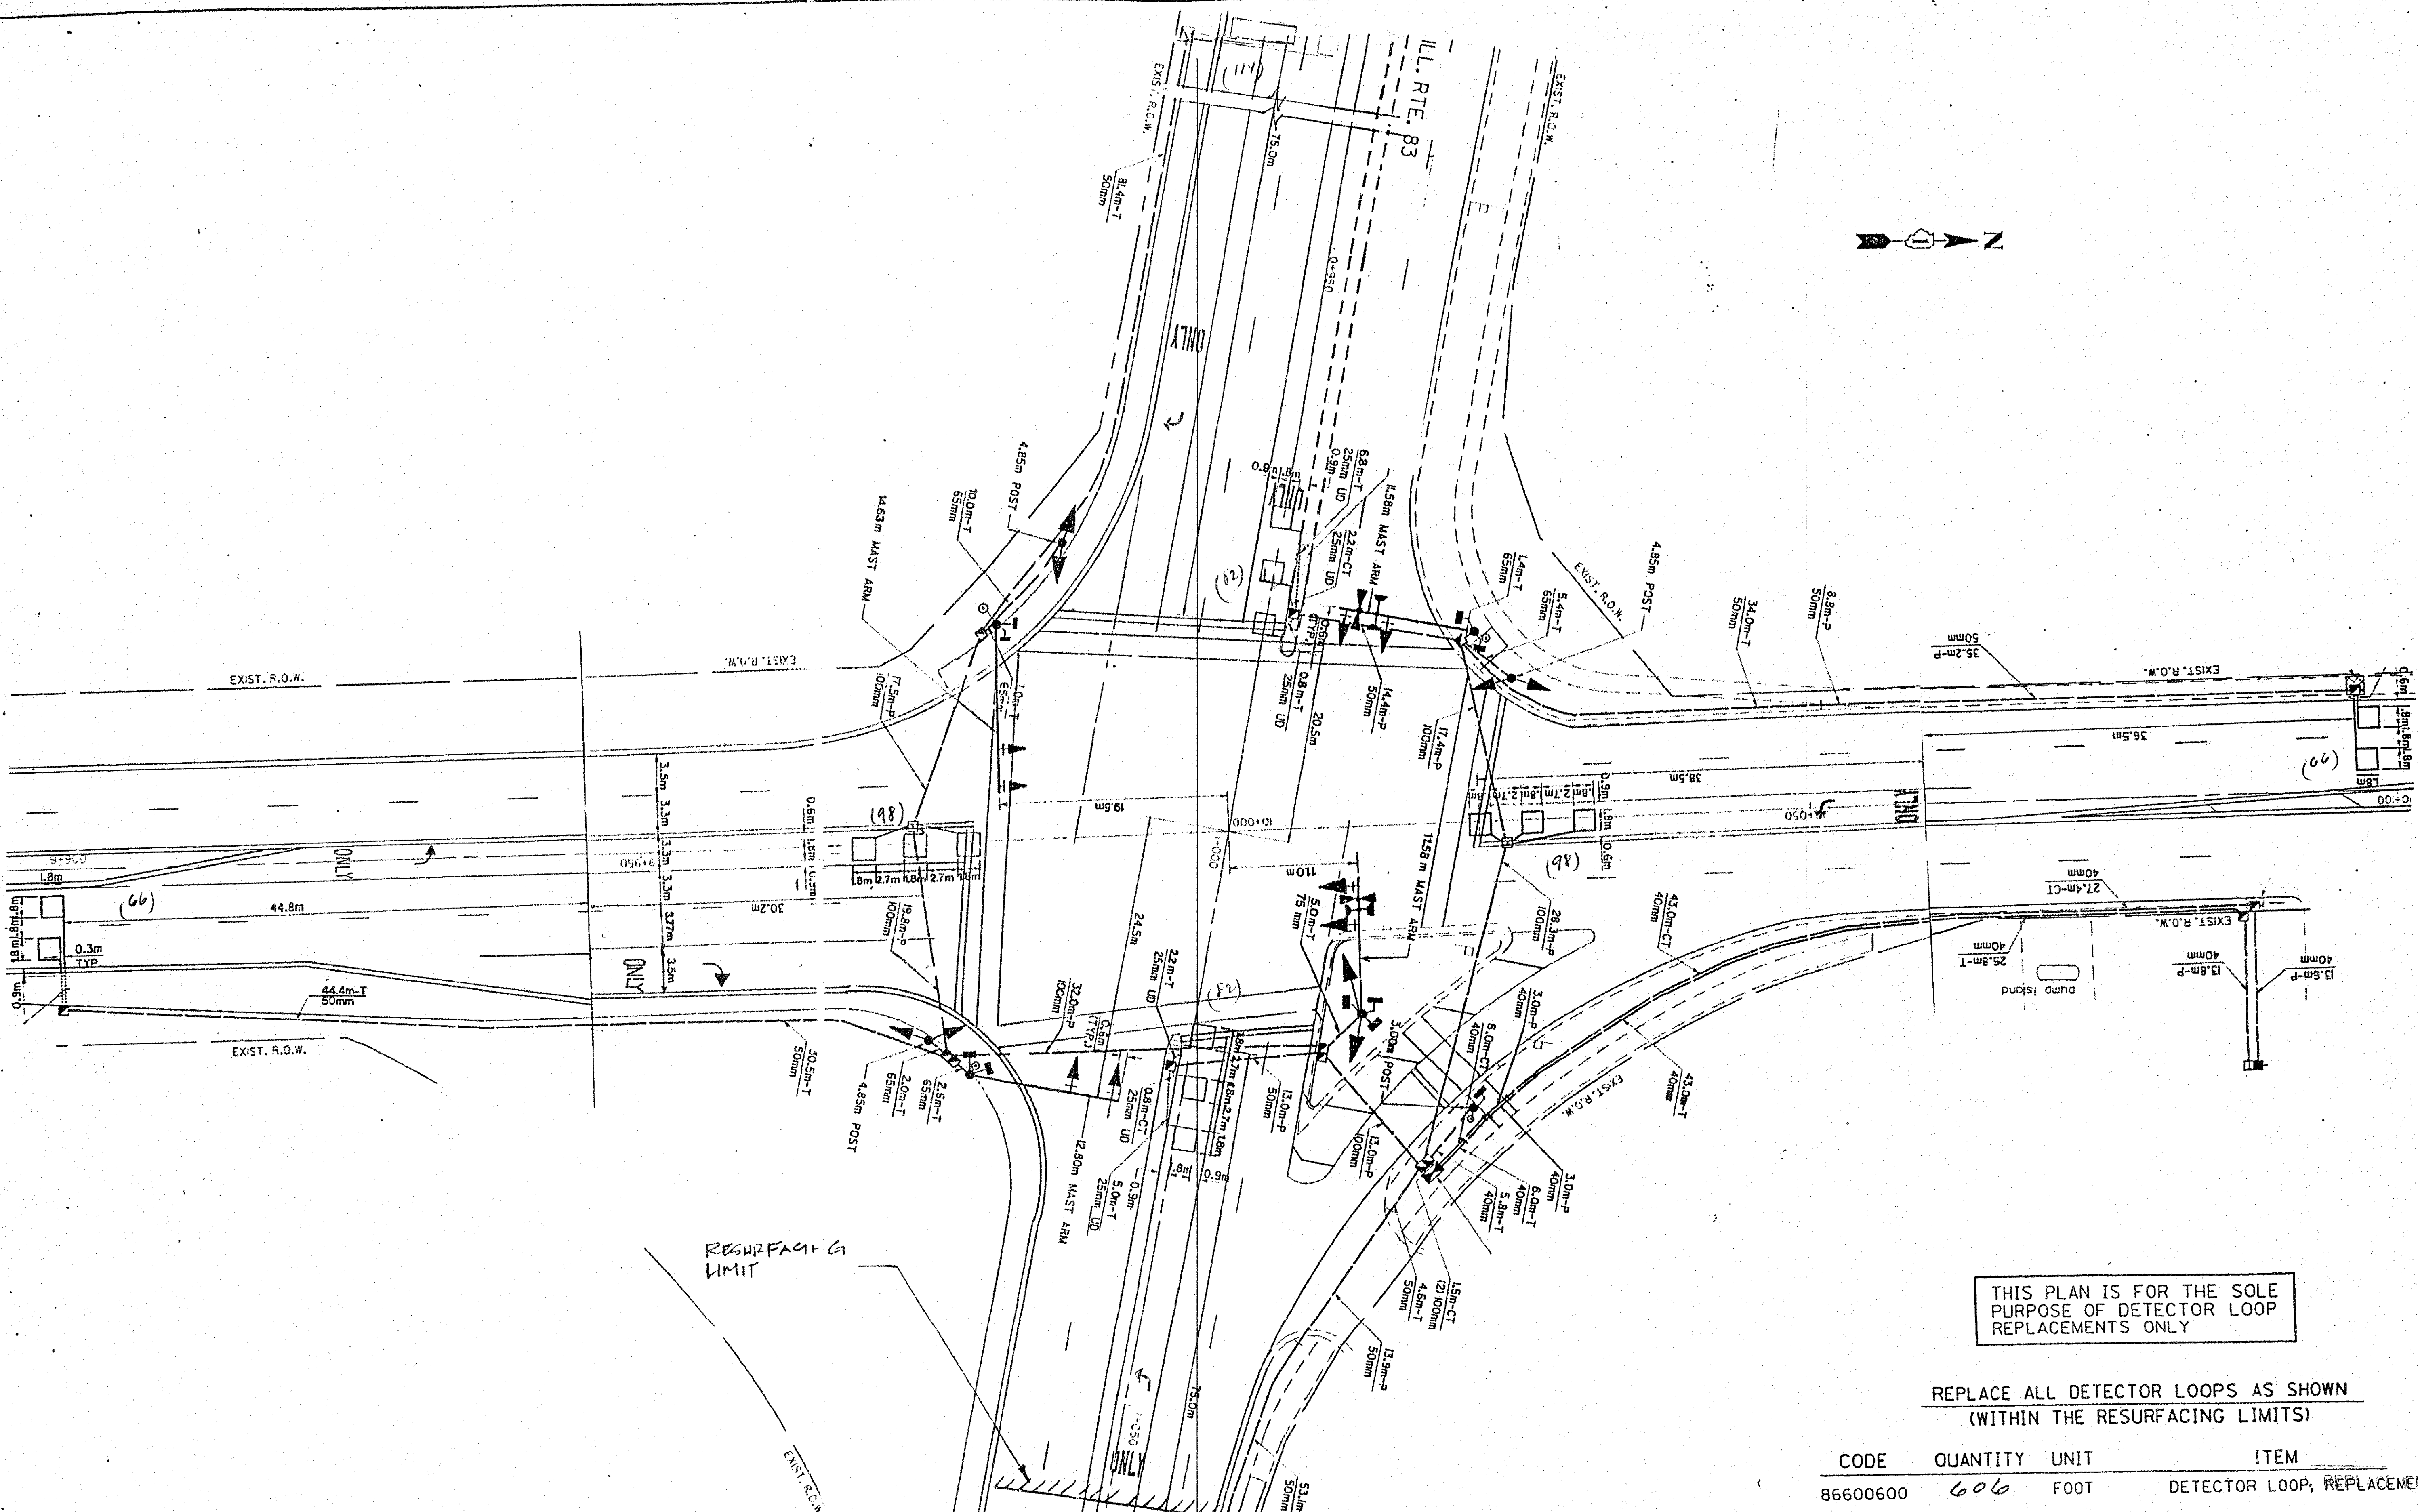

THIS PLAN IS FOR THE SOLE PURPOSE OF DETECTOR LOOP REPLACEMENTS ONLY

REPLACE ALL DETECTOR LOOPS AS SHOWN
(WITHIN THE RESURFACING LIMITS)

CODE	QUANTITY	UNIT	ITEM
86600600	606	FOOT	DETECTOR LOOP, REPLACEMENT

FILE NAME = c:\pw_work\PWIDOT\KANTHAPHIXAYBC\d01126	USER NAME = kanthaphixaybc 4\traffic_legend_v7.dgn	DESIGNED - BCK	REVISED -
		DRAWN - BCK	REVISED -
	PLOT SCALE = 39.9360 ' / IN.	CHECKED - DAD	REVISED -

STATE OF ILLINOIS
DEPARTMENT OF TRANSPORTATION

DISTRICT ONE - DETECTOR LOOP REPLACEMENT
DIXIE HWY. (WESTERN AV.) @ ILL. RTE. 83

SCALE: NONE | SHEET NO. OF SHEETS | STA. TO STA.

F.A. RTE.	SECTION	COUNTY	TOTAL SHEETS	SHEET NO.
370	2010-035 RS	COOK	27	10

CONTRACT NO. 60K89

FED. ROAD DIST. NO. | ILLINOIS | FED. AID PROJECT