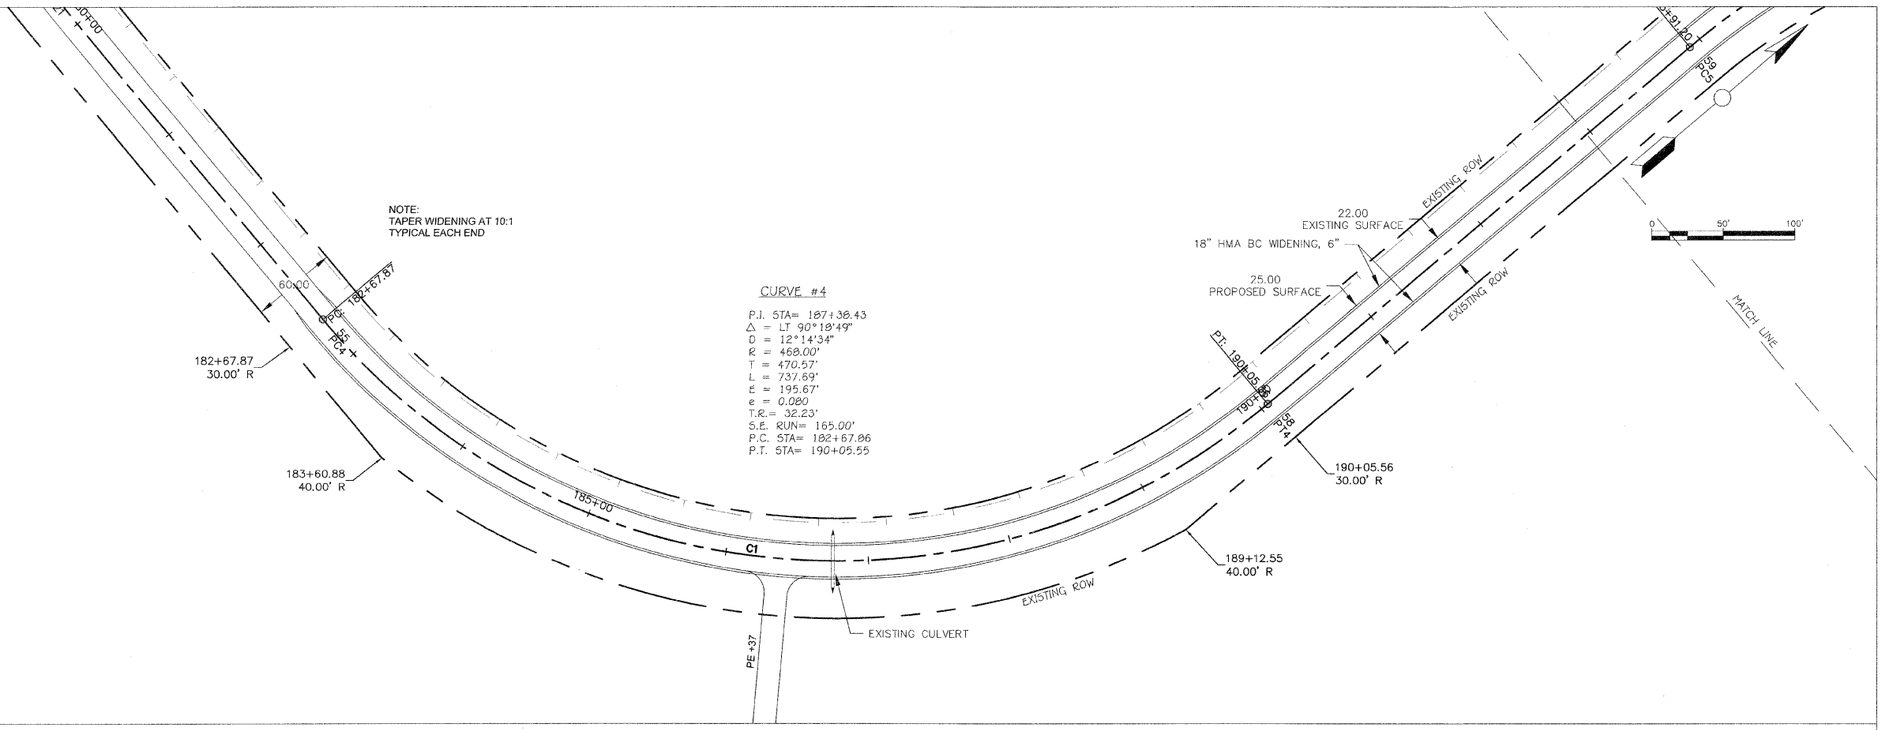

Alignment – (2) PROFILE

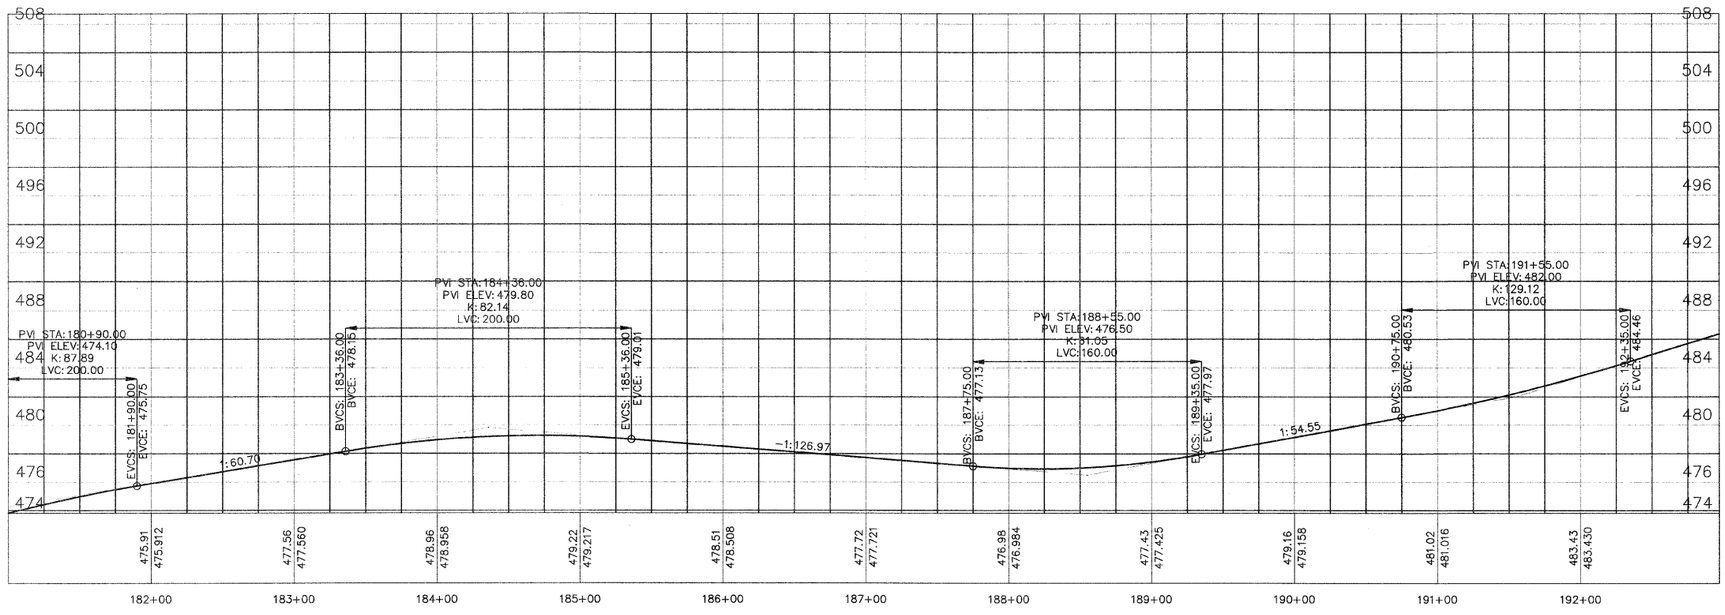

F.A.S.	SECTION	COUNTY	TOTAL SHEETS	SHEET NO.
880	08-00103-00-RS	HAMILTON	8	7
FED. ROAD DIST. NO. 7		ILLINOIS	BELLE PRAIRIE RD	

HAMILTON COUNTY
HIGHWAY DEPARTMENT
100 SOUTH JACKSON, McLEANSBORO, ILLINOIS
engineer@hamiltonco.us
(618) 643-2714

KEVIN PHILLIPS
REGISTERED PROFESSIONAL ENGINEER
62-47293
MT. VERNON ILLINOIS
EXPIRES 11/30/2011
Signature
Date 2/24/2011

FAS 880 (CH 8)
BELLE PRAIRIE ROAD
08-00103-00-RS
HAMILTON COUNTY, ILLINOIS

SHEET TITLE: PLAN & PROFILE
Date 1/6/2011
Rev. Date
Scale 1" = 50'
Sheet 7