ED017

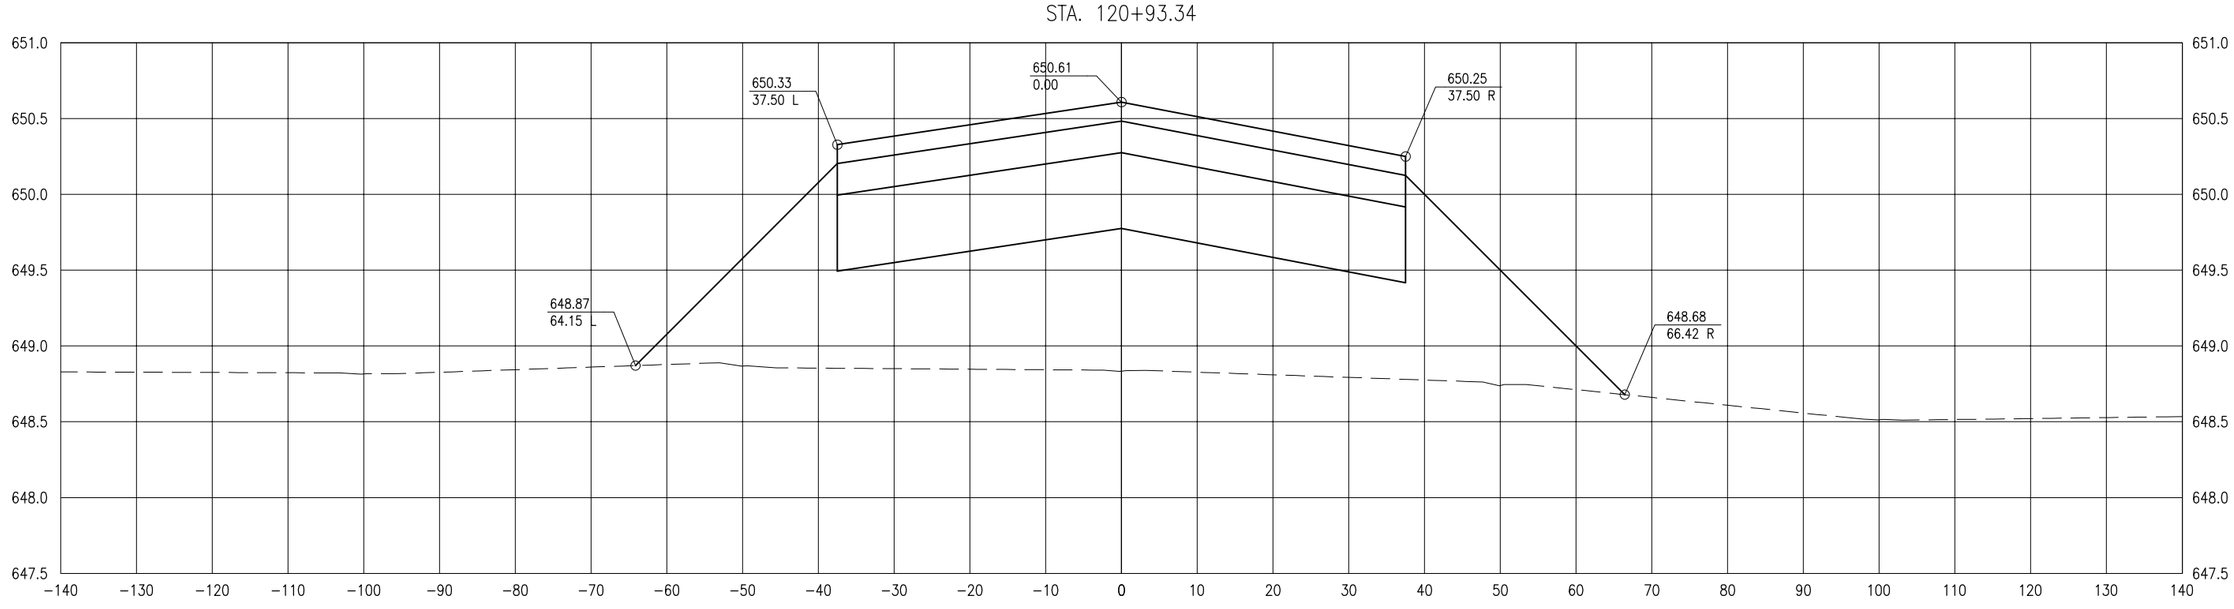

MAR 11, 2011 10:32 AM RINKED0461 C:\PWISE_WORK\DO_NOT_DELETE\DMS18063\R-800INT.DWG

DATE	REVISION

EDGAR COUNTY AIRPORT
PARIS, ILLINOIS

IL PROJ.: PRG-4018 A.I.P. PROJ.: 3-17-0077-B13

Hanson Proj. No. 10A0053
Filename R-800INT.DWG
Scale V. 1"=0.5' H. 1"= 10'
Date 03/10/11

LAYOUT	JEO	01/04/11
DRAWN	DEP	01/04/11
REVIEWED	CAH	xx/xx/xx

HANSON

©Copyright Hanson Professional Services Inc. 2011

Hanson Professional Services Inc.
1525 South Sixth Street
Springfield, Illinois 62703-2886
www.Hanson-Inc.com
Offices Nationwide

CONSTRUCT CROSSWIND
RUNWAY 18-36

N-S RWY. & E-W RWY.
INTERSECTION STA.
120+93.34