QUAD CITY INTERNATIONAL AIRPORT
RUNWAY 9-27 INLAY, PHASE I
ILL. MLI-3791, QU007

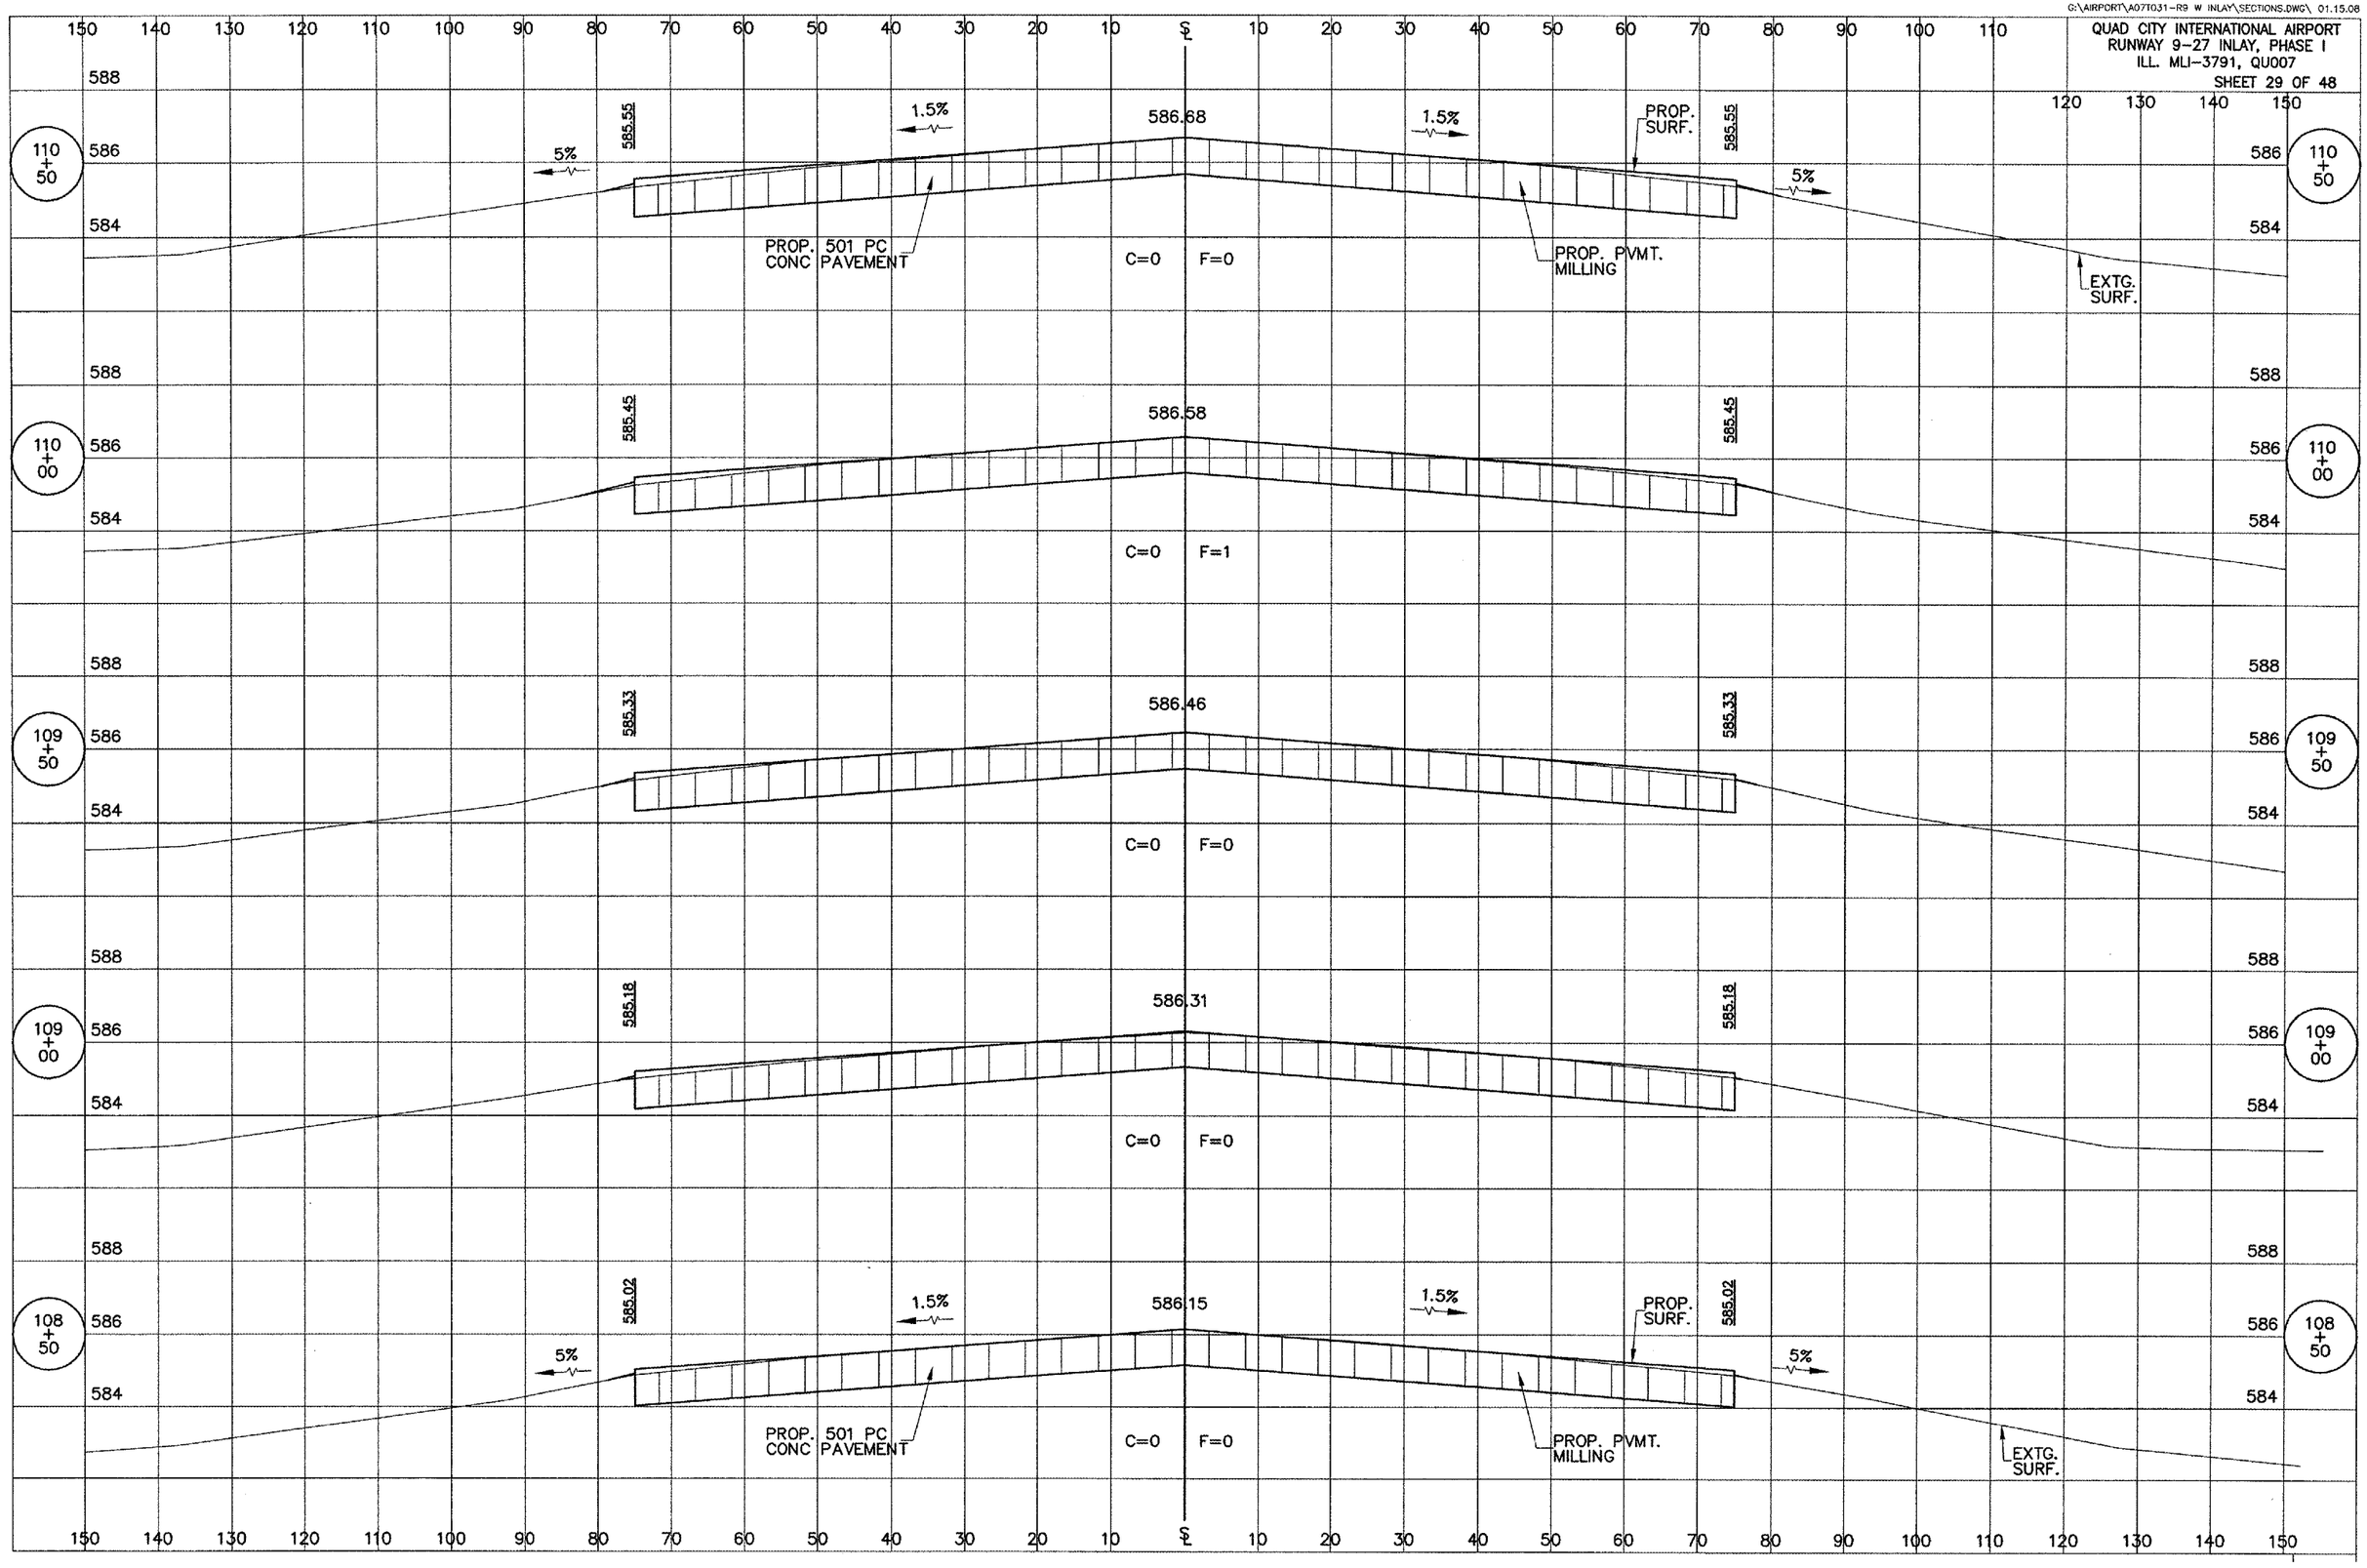

\Airport\A07T031-R9 W INLAY\SECTIONS.dwg, 4/22/2008 11:55:53 AM, jeffm