QUAD CITY INTERNATIONAL AIRPORT
RUNWAY 9-27 INLAY, PHASE I
ILL. MLI-3791, QU007
SHEET 32 OF 48

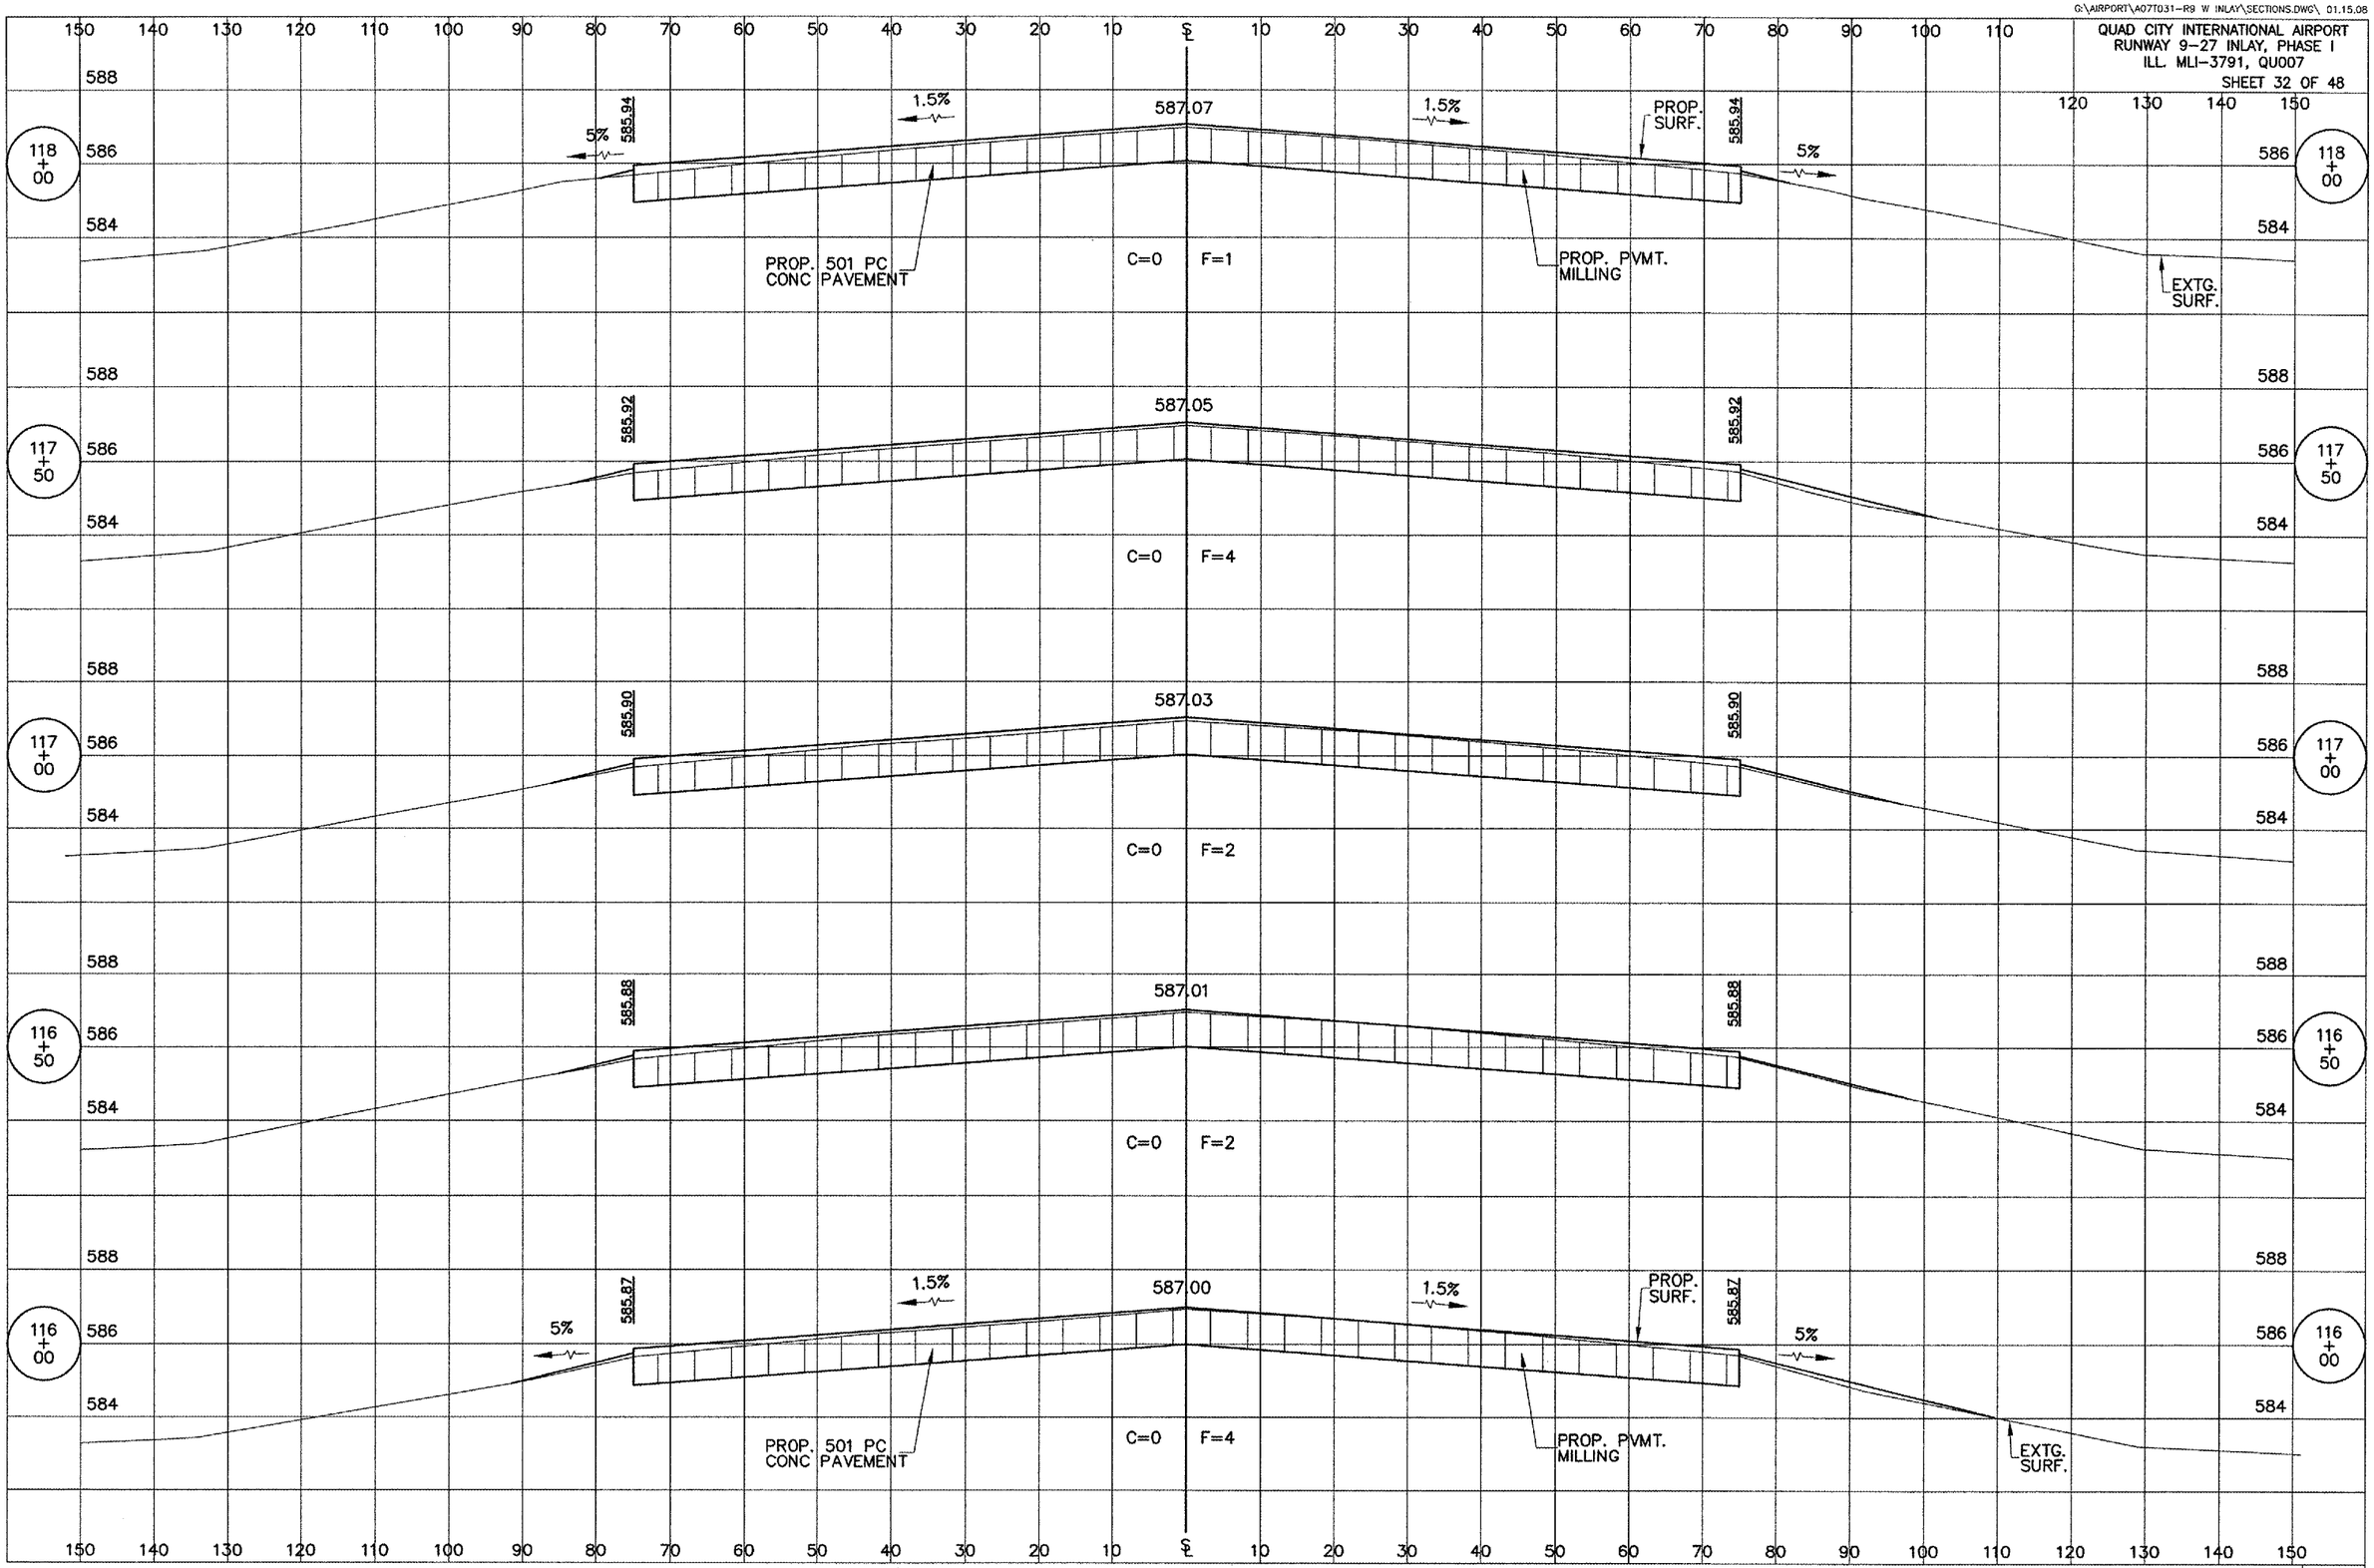

RUNWAY 9-27 INLAY CROSS SECTIONS, STA 116+00 TO STA 118+00