QUAD CITY INTERNATIONAL AIRPORT
RUNWAY 9-27 INLAY, PHASE I
ILL. MLI-3791, QU007
SHEET 35 OF 48

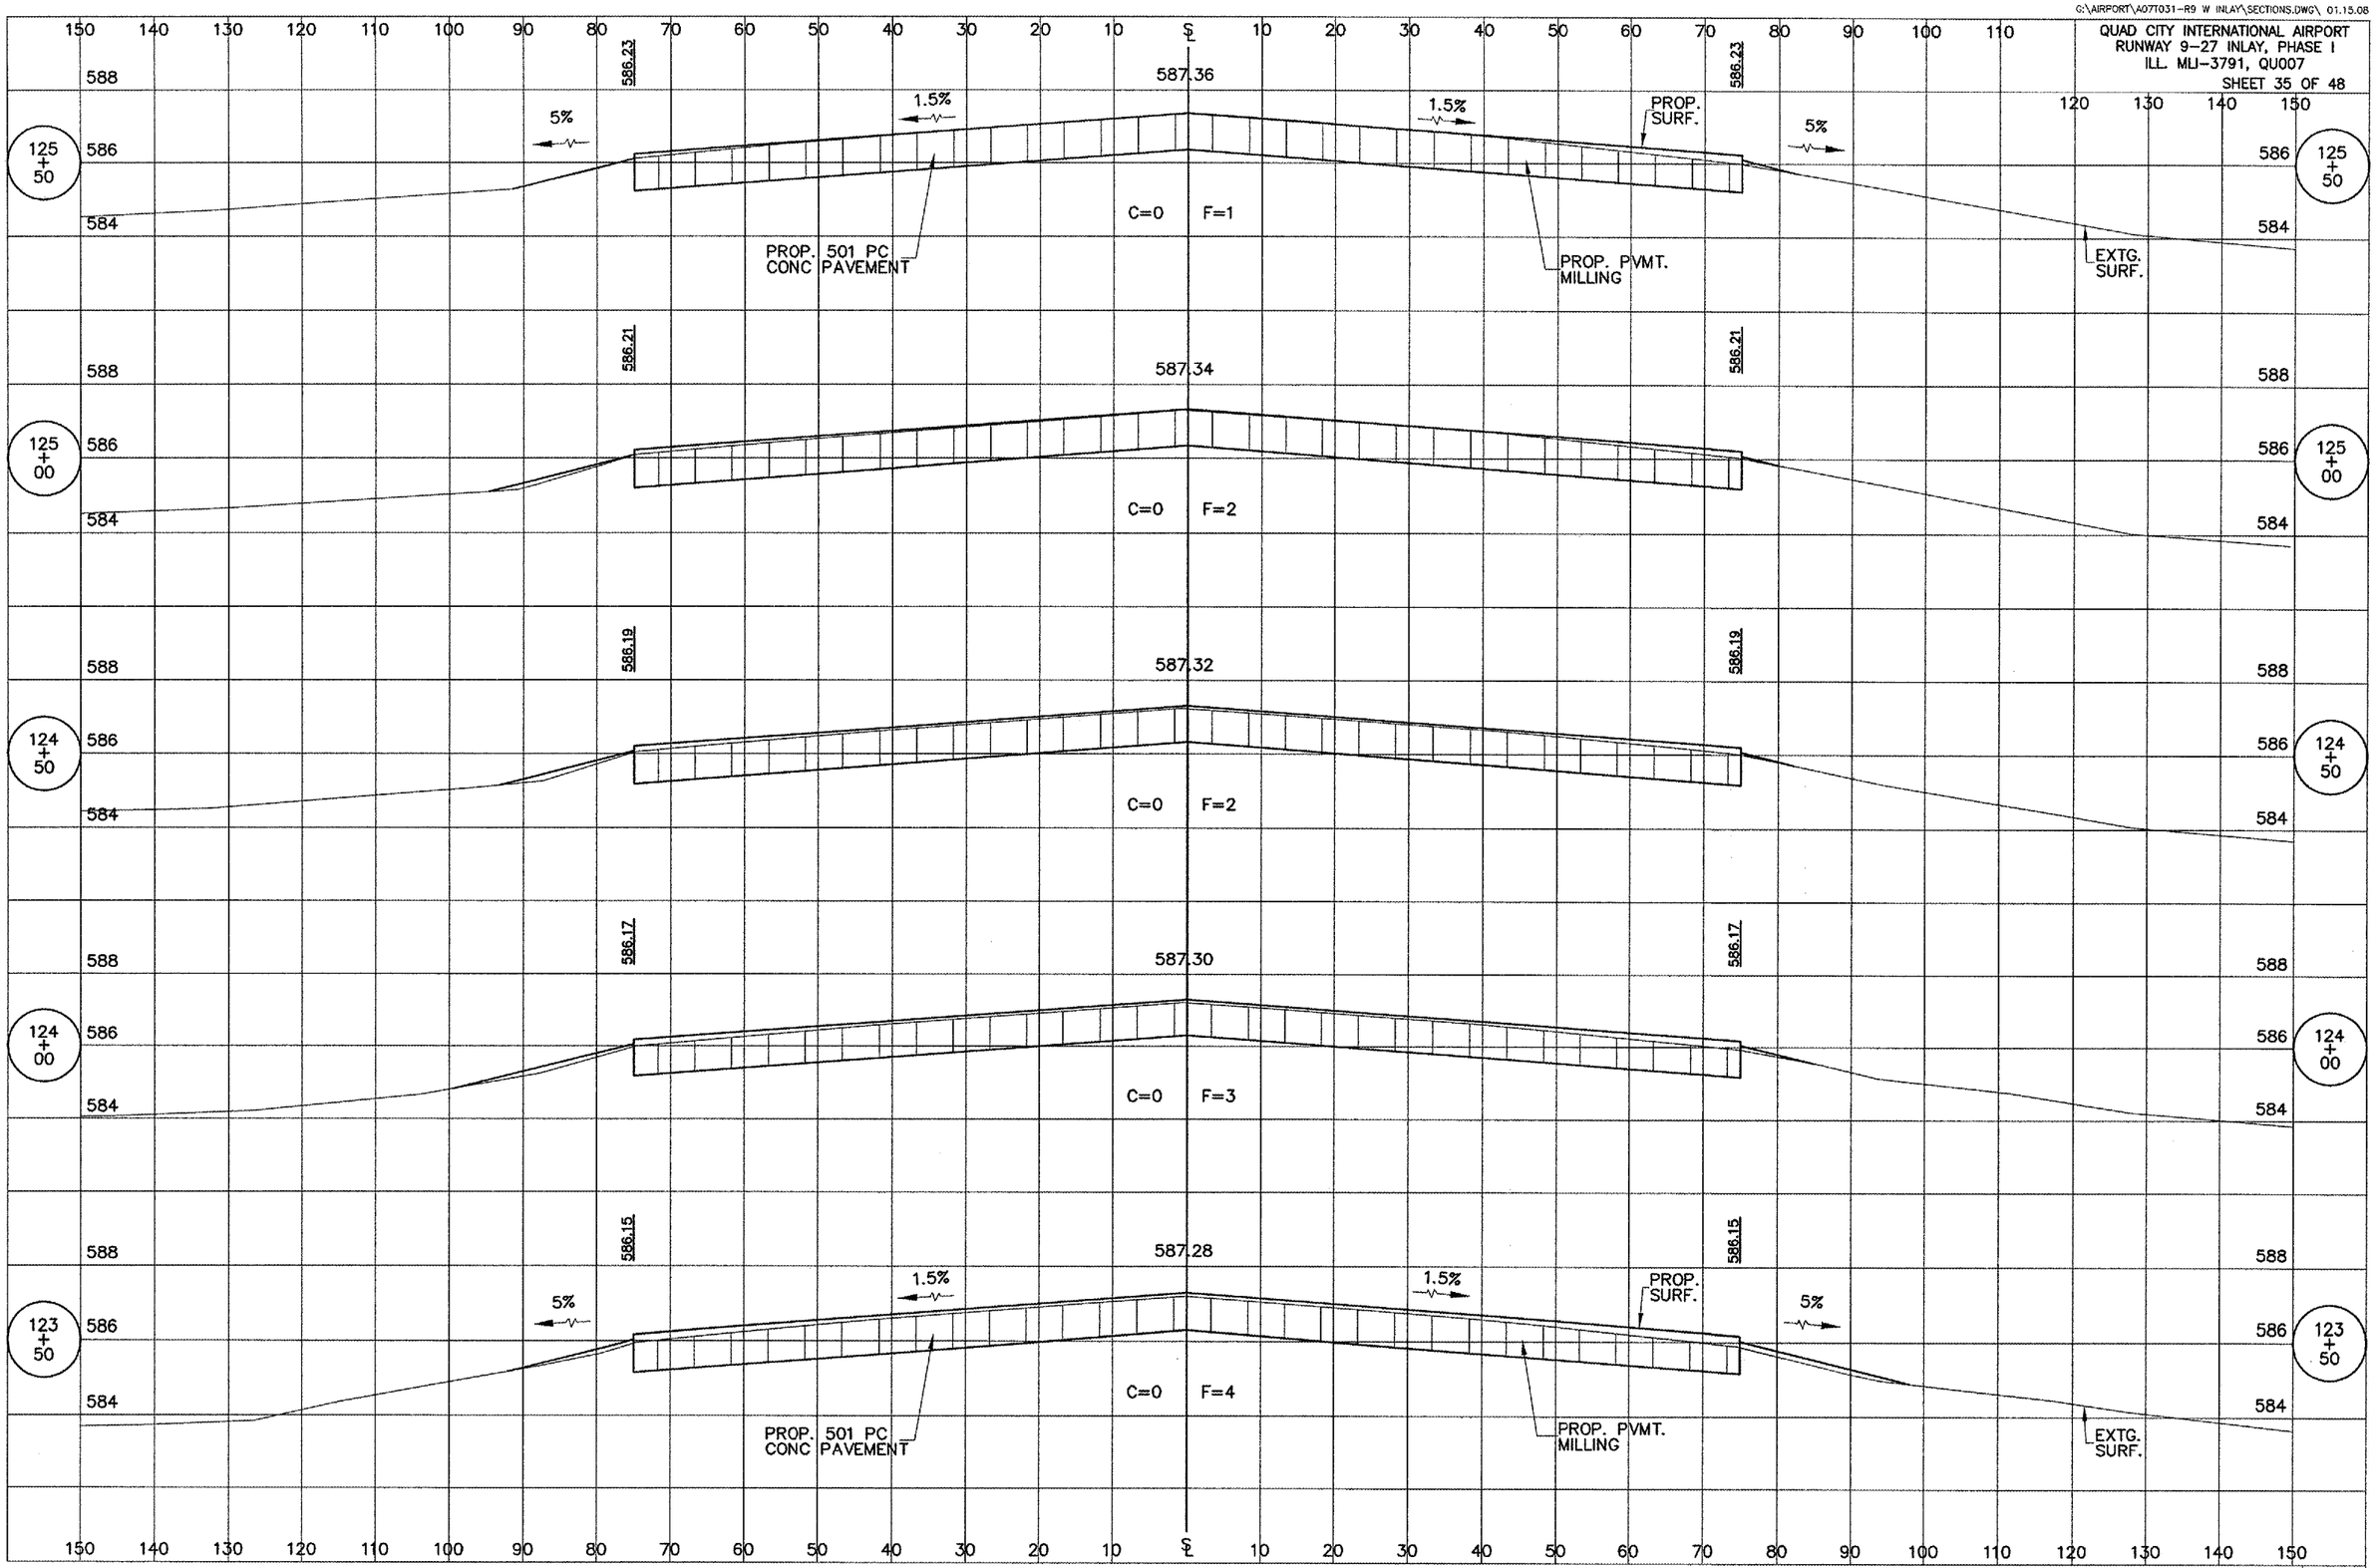

G:\Airport\A077031-R9 W INLAY\SECTIONS.dwg, 4/22/2008 11:56:23 AM, jeffm