QUAD CITY INTERNATIONAL AIRPORT
RUNWAY 9-27 INLAY, PHASE I
ILL. MLI-3791, QU007
SHEET 37 OF 48

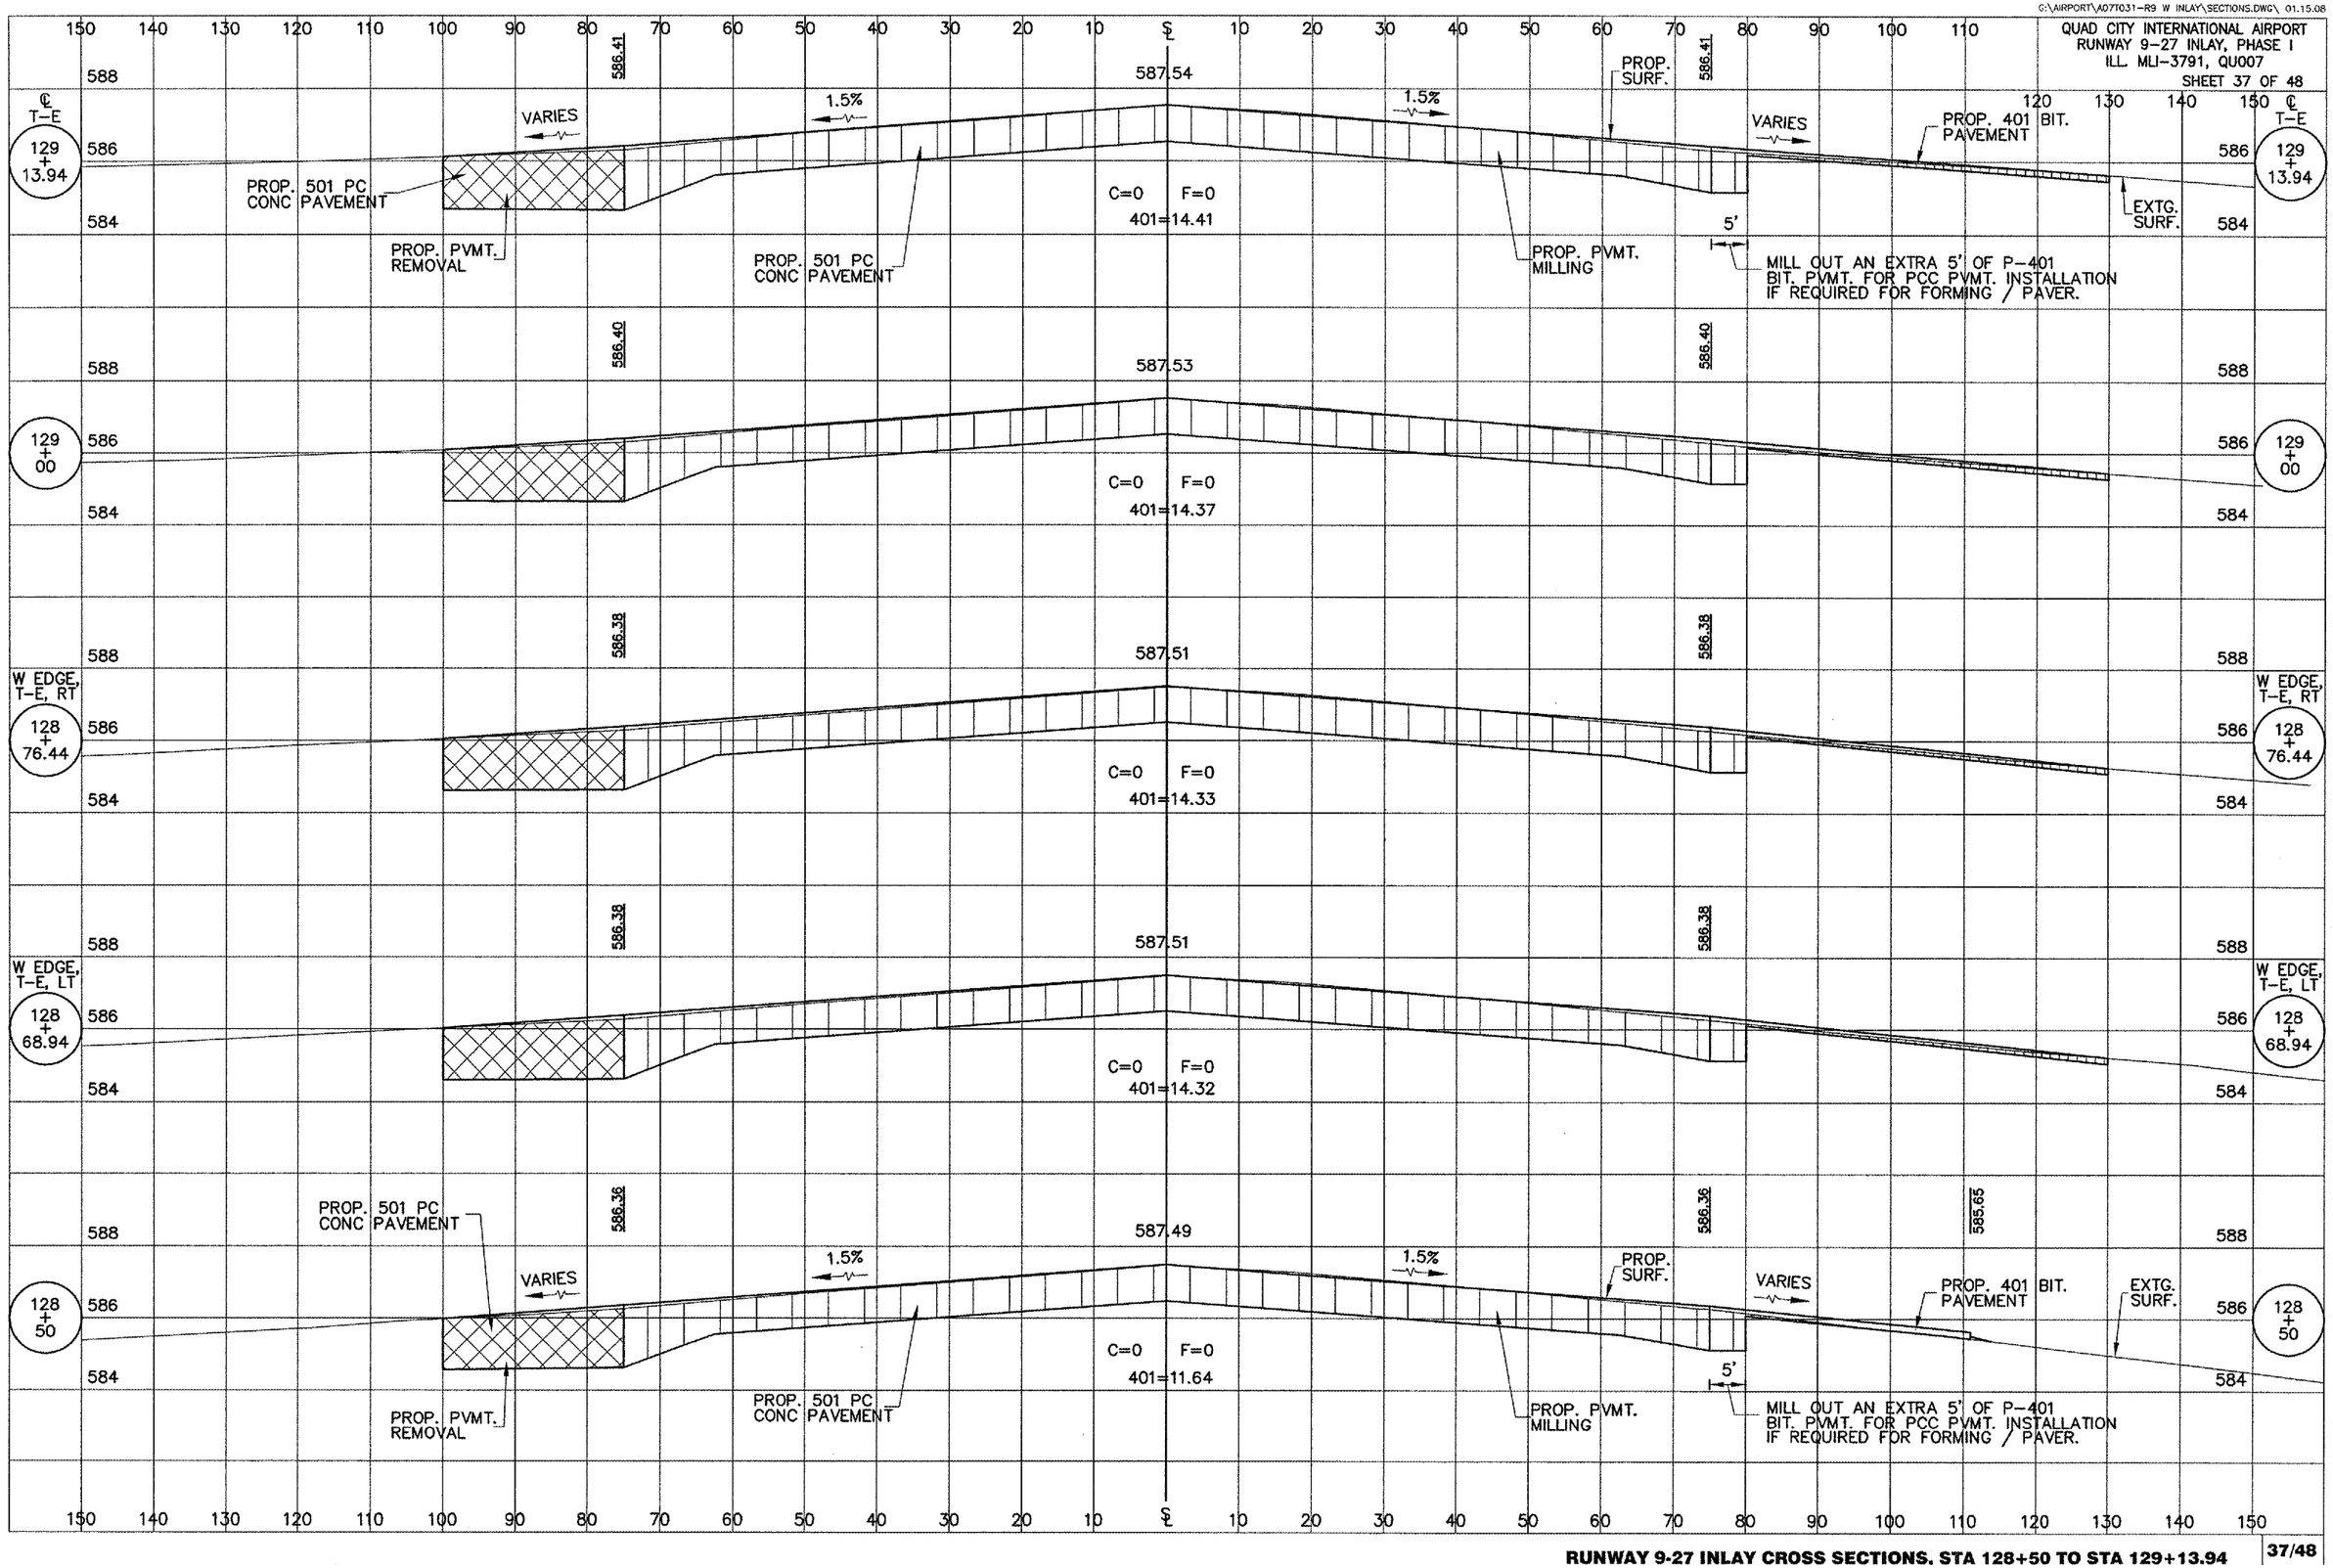

RUNWAY 9-27 INLAY CROSS SECTIONS. STA 128+50 TO STA 129+13.94

G:\Airport\A07T031-R9 W INLAY\SECTIONS.dwg, 4/22/2008 11:56:33 AM, jeffm