QUAD CITY INTERNATIONAL AIRPORT
RUNWAY 9–27 INLAY, PHASE I
ILL. MLI–3791, QU007
SHEET 41 OF 48

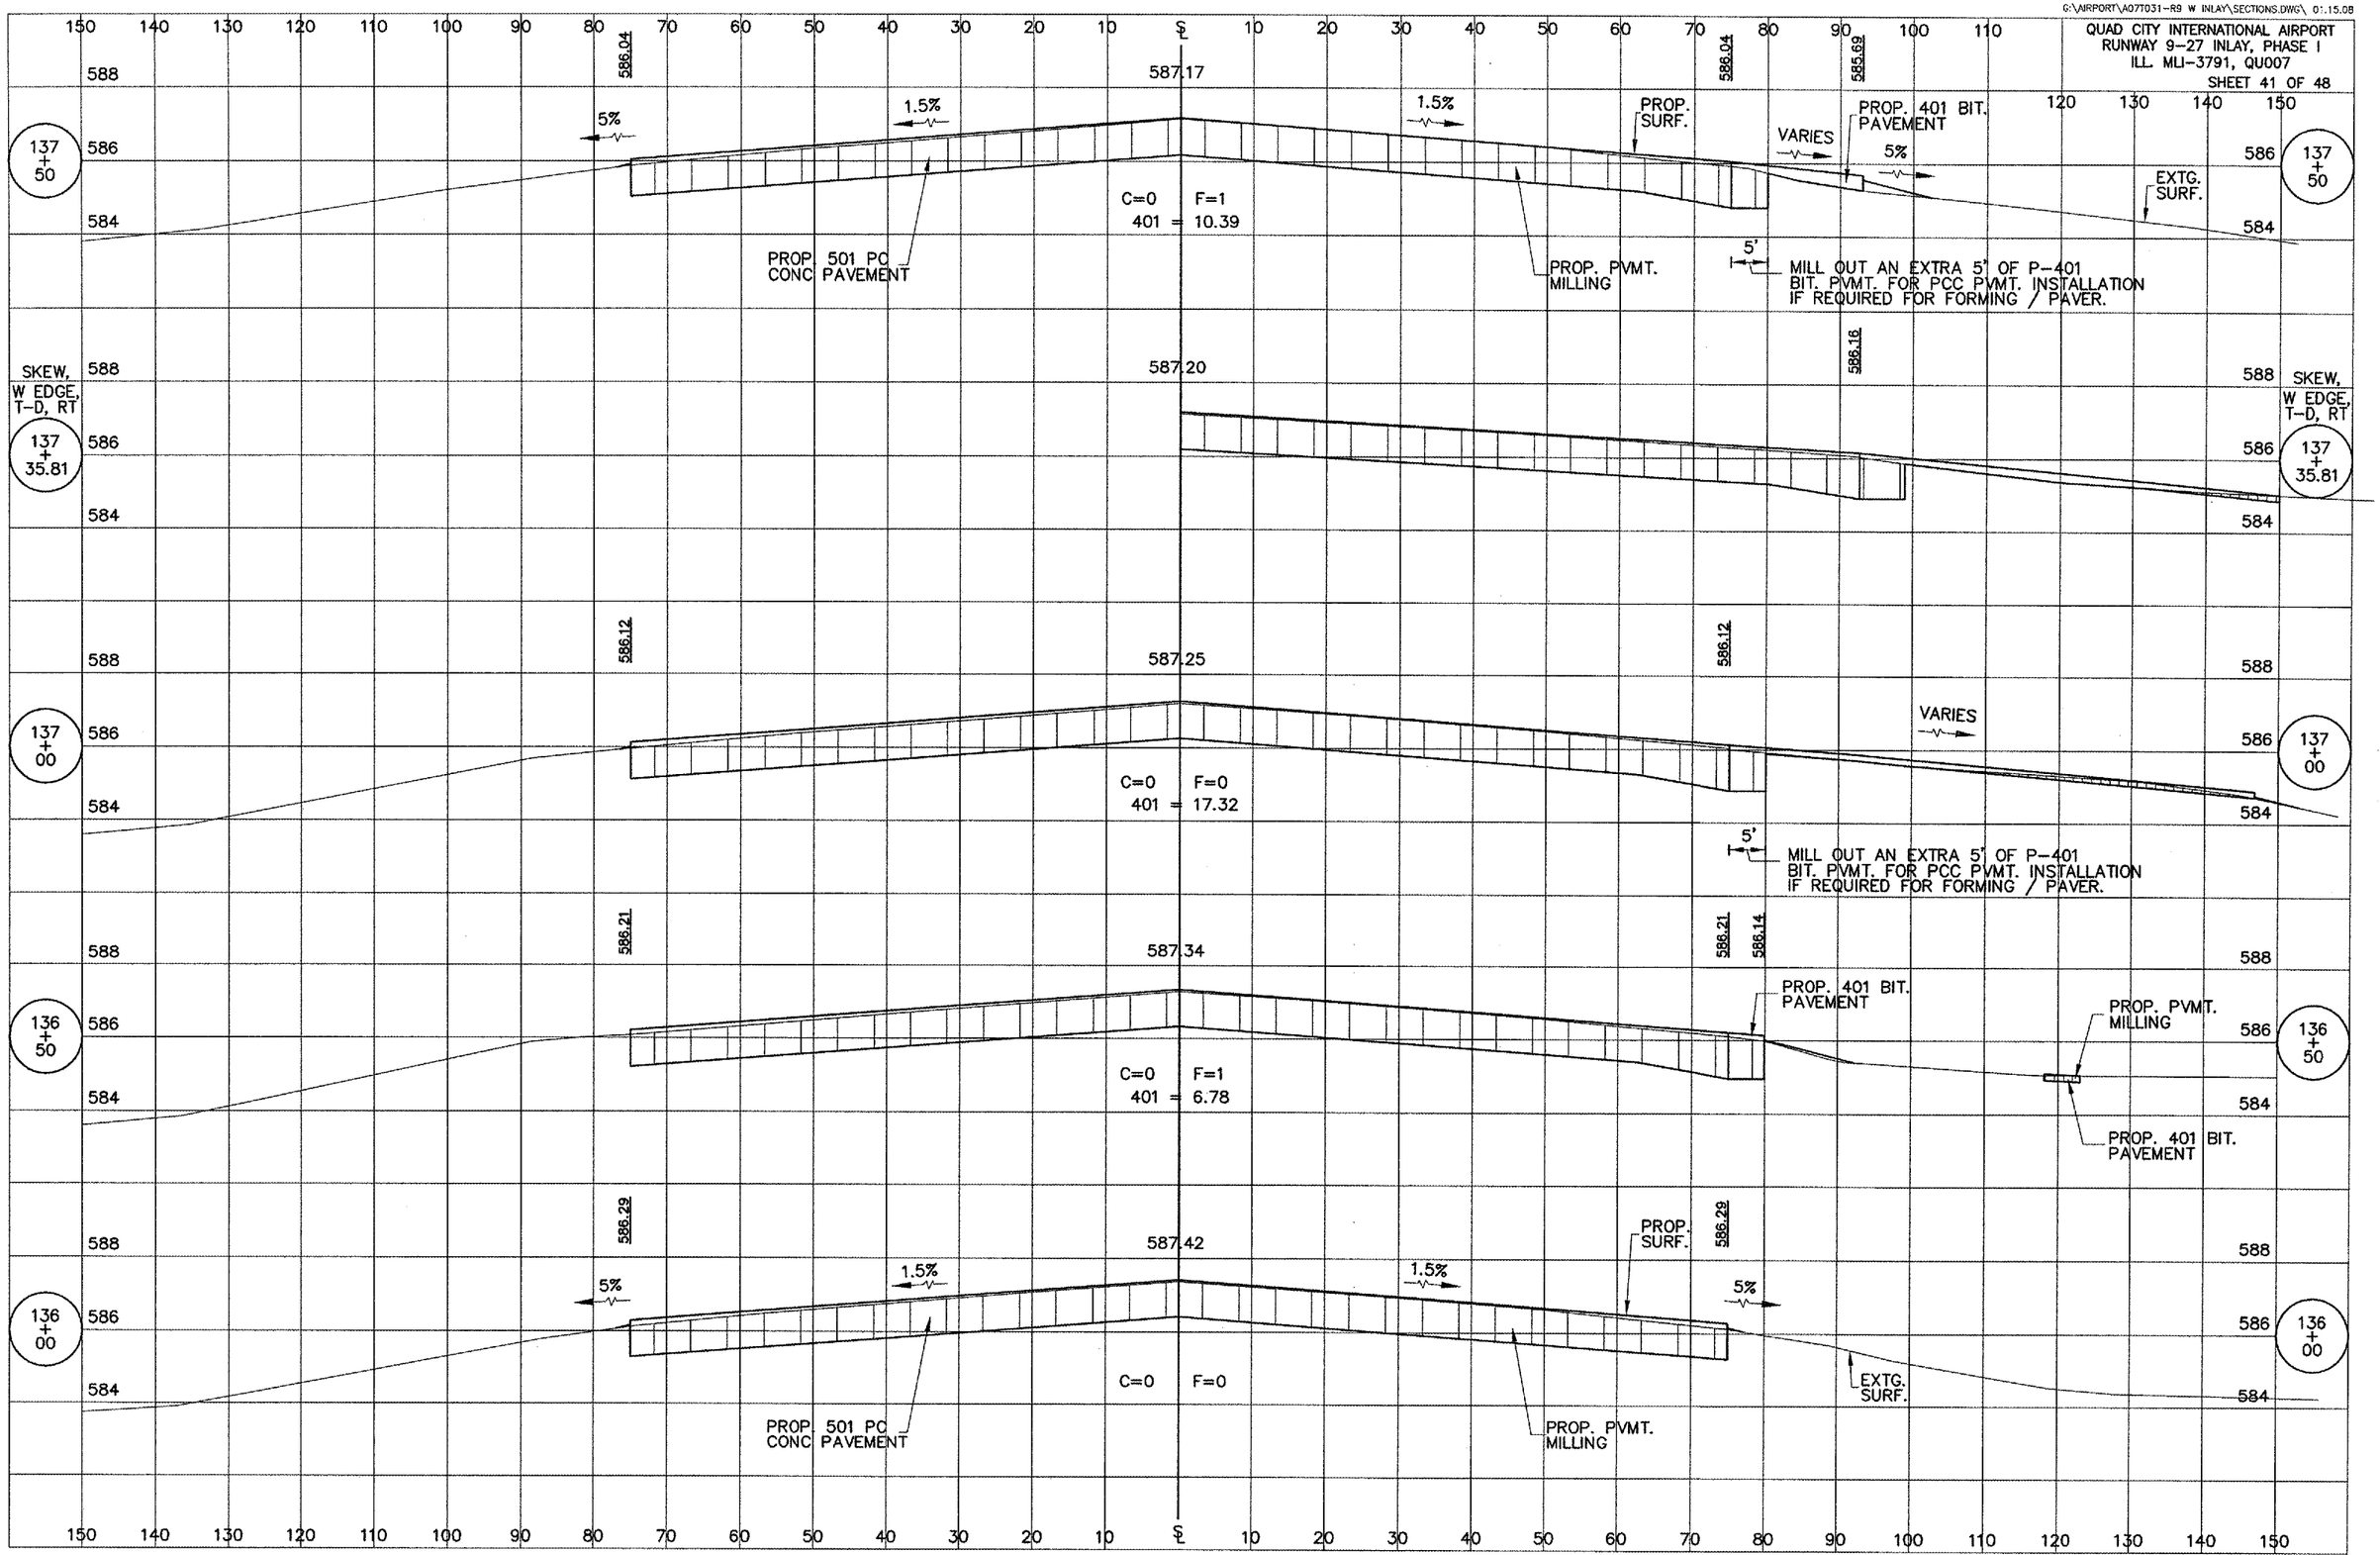

RUNWAY 9-27 INLAY CROSS SECTIONS, STA 136+00 TO STA 137+50

G:\Airport\A077031-R9 W INLAY\SECTIONS.dwg, 4/22/2008 11:56:53 AM, jeffm