QUAD CITY INTERNATIONAL AIRPORT
RUNWAY 9-27 INLAY, PHASE I
ILL. MLI-3791, QU007
SHEET 44 OF 48

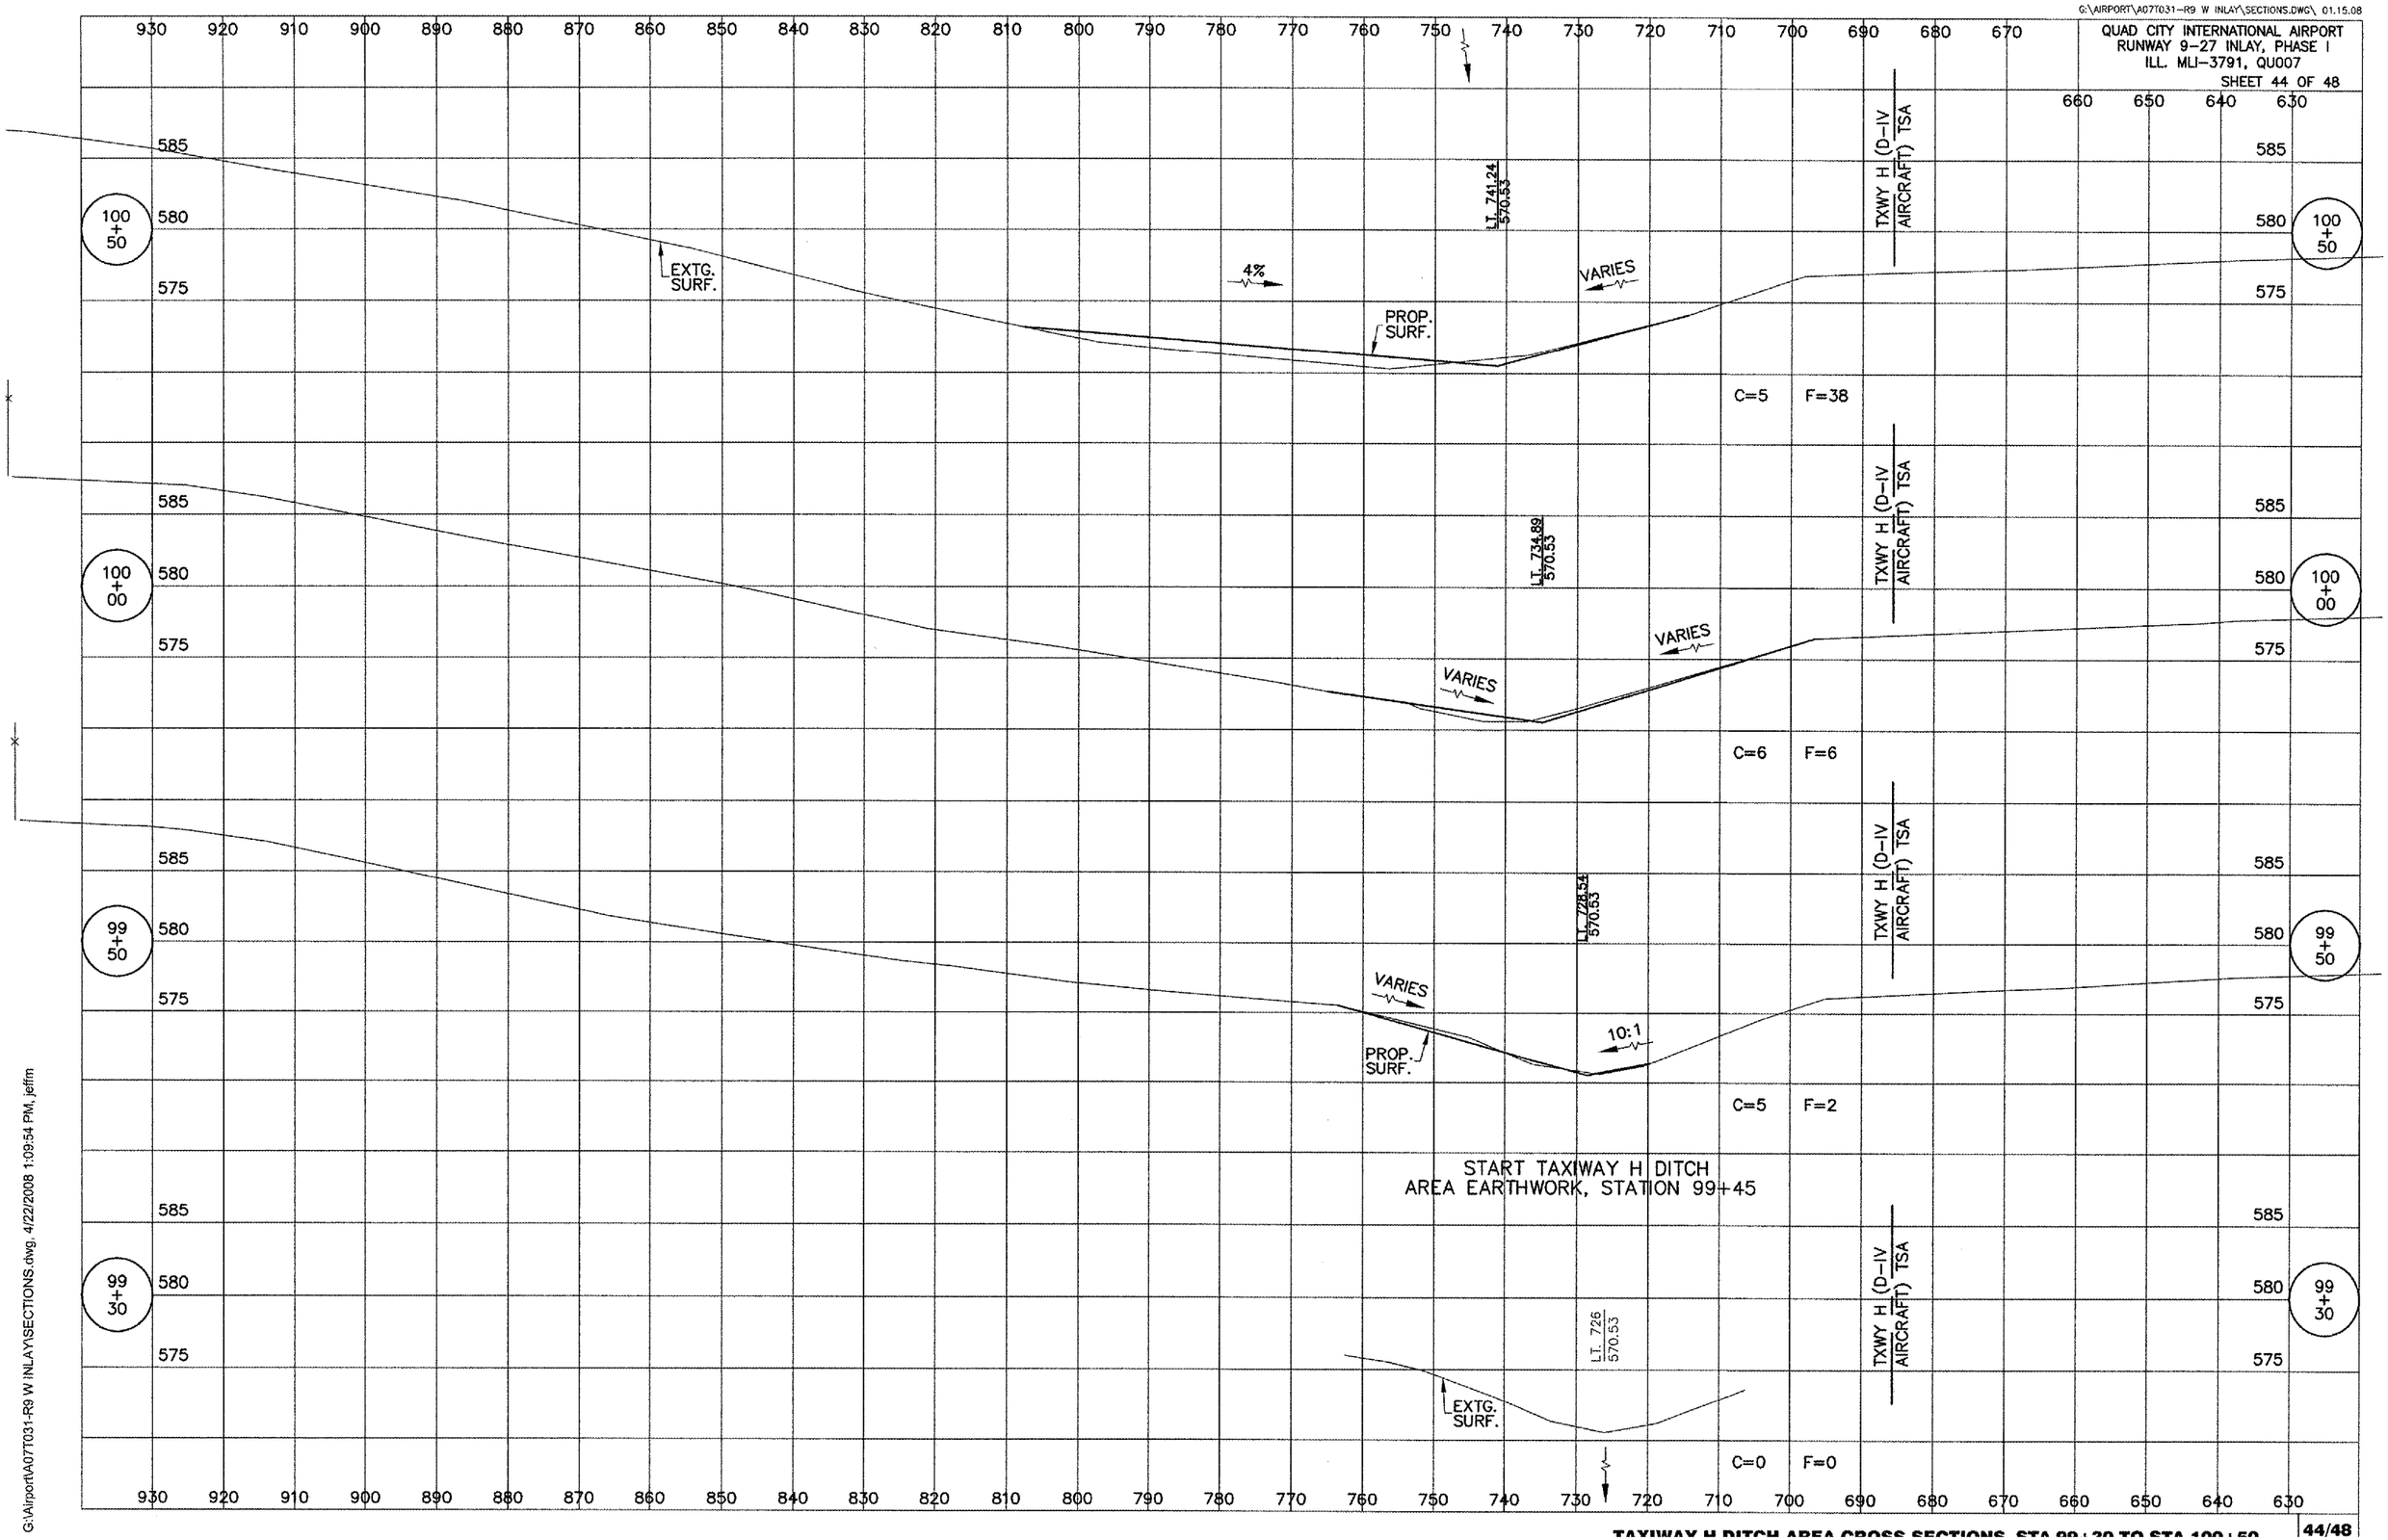

TAXIWAY H DITCH AREA CROSS SECTIONS, STA 99+30 TO STA 100+50

G:\Airport\A07T031-R9 W INLAY\SECTIONS.dwg, 4/22/2008 1:09:54 PM, jeffm