QUAD CITY INTERNATIONAL AIRPORT
RUNWAY 9-27 INLAY, PHASE I
ILL. MLI-3791, QU007
SHEET 47 OF 48

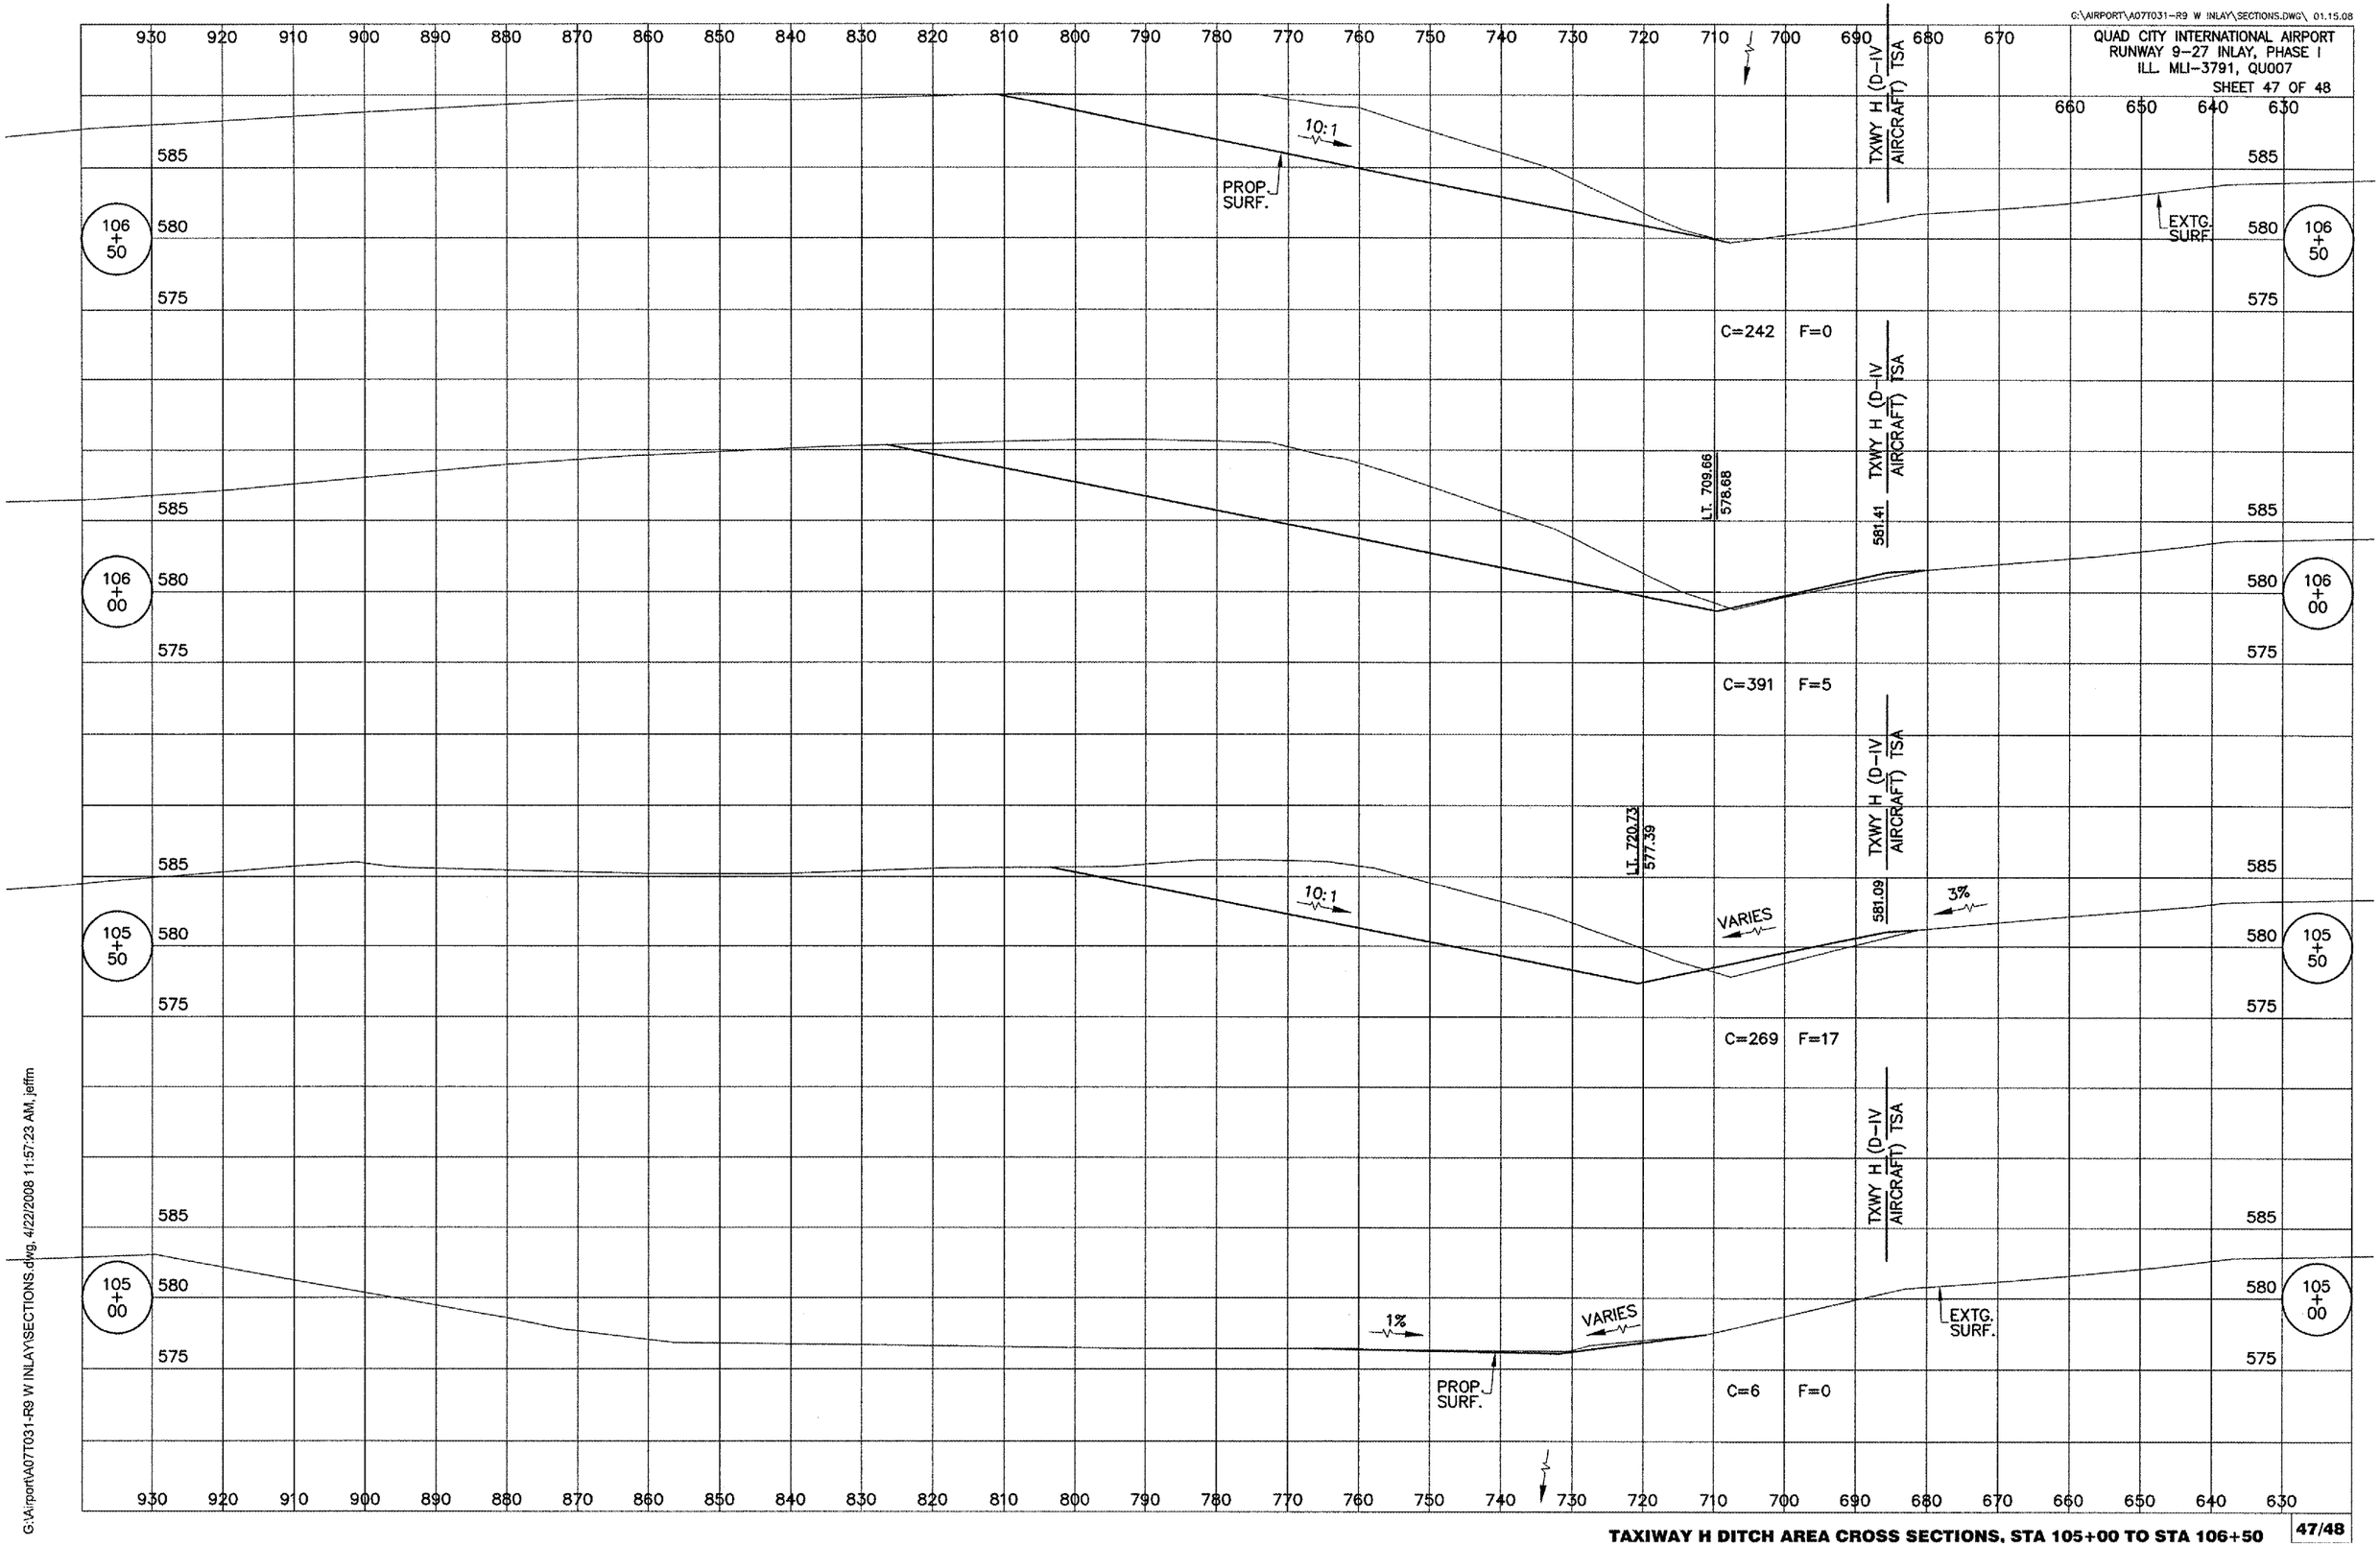

G:\Airport\A07T031-R9 W INLAY\SECTIONS.dwg, 4/22/2008 11:57:23 AM, jeffm

TAXIWAY H DITCH AREA CROSS SECTIONS, STA 105+00 TO STA 106+50