ROUTE FAS 514 (ALLEN ST) SECTION 81-15D,CR COUNTY CHAMPAIGN

CONTRACT NO. 70619

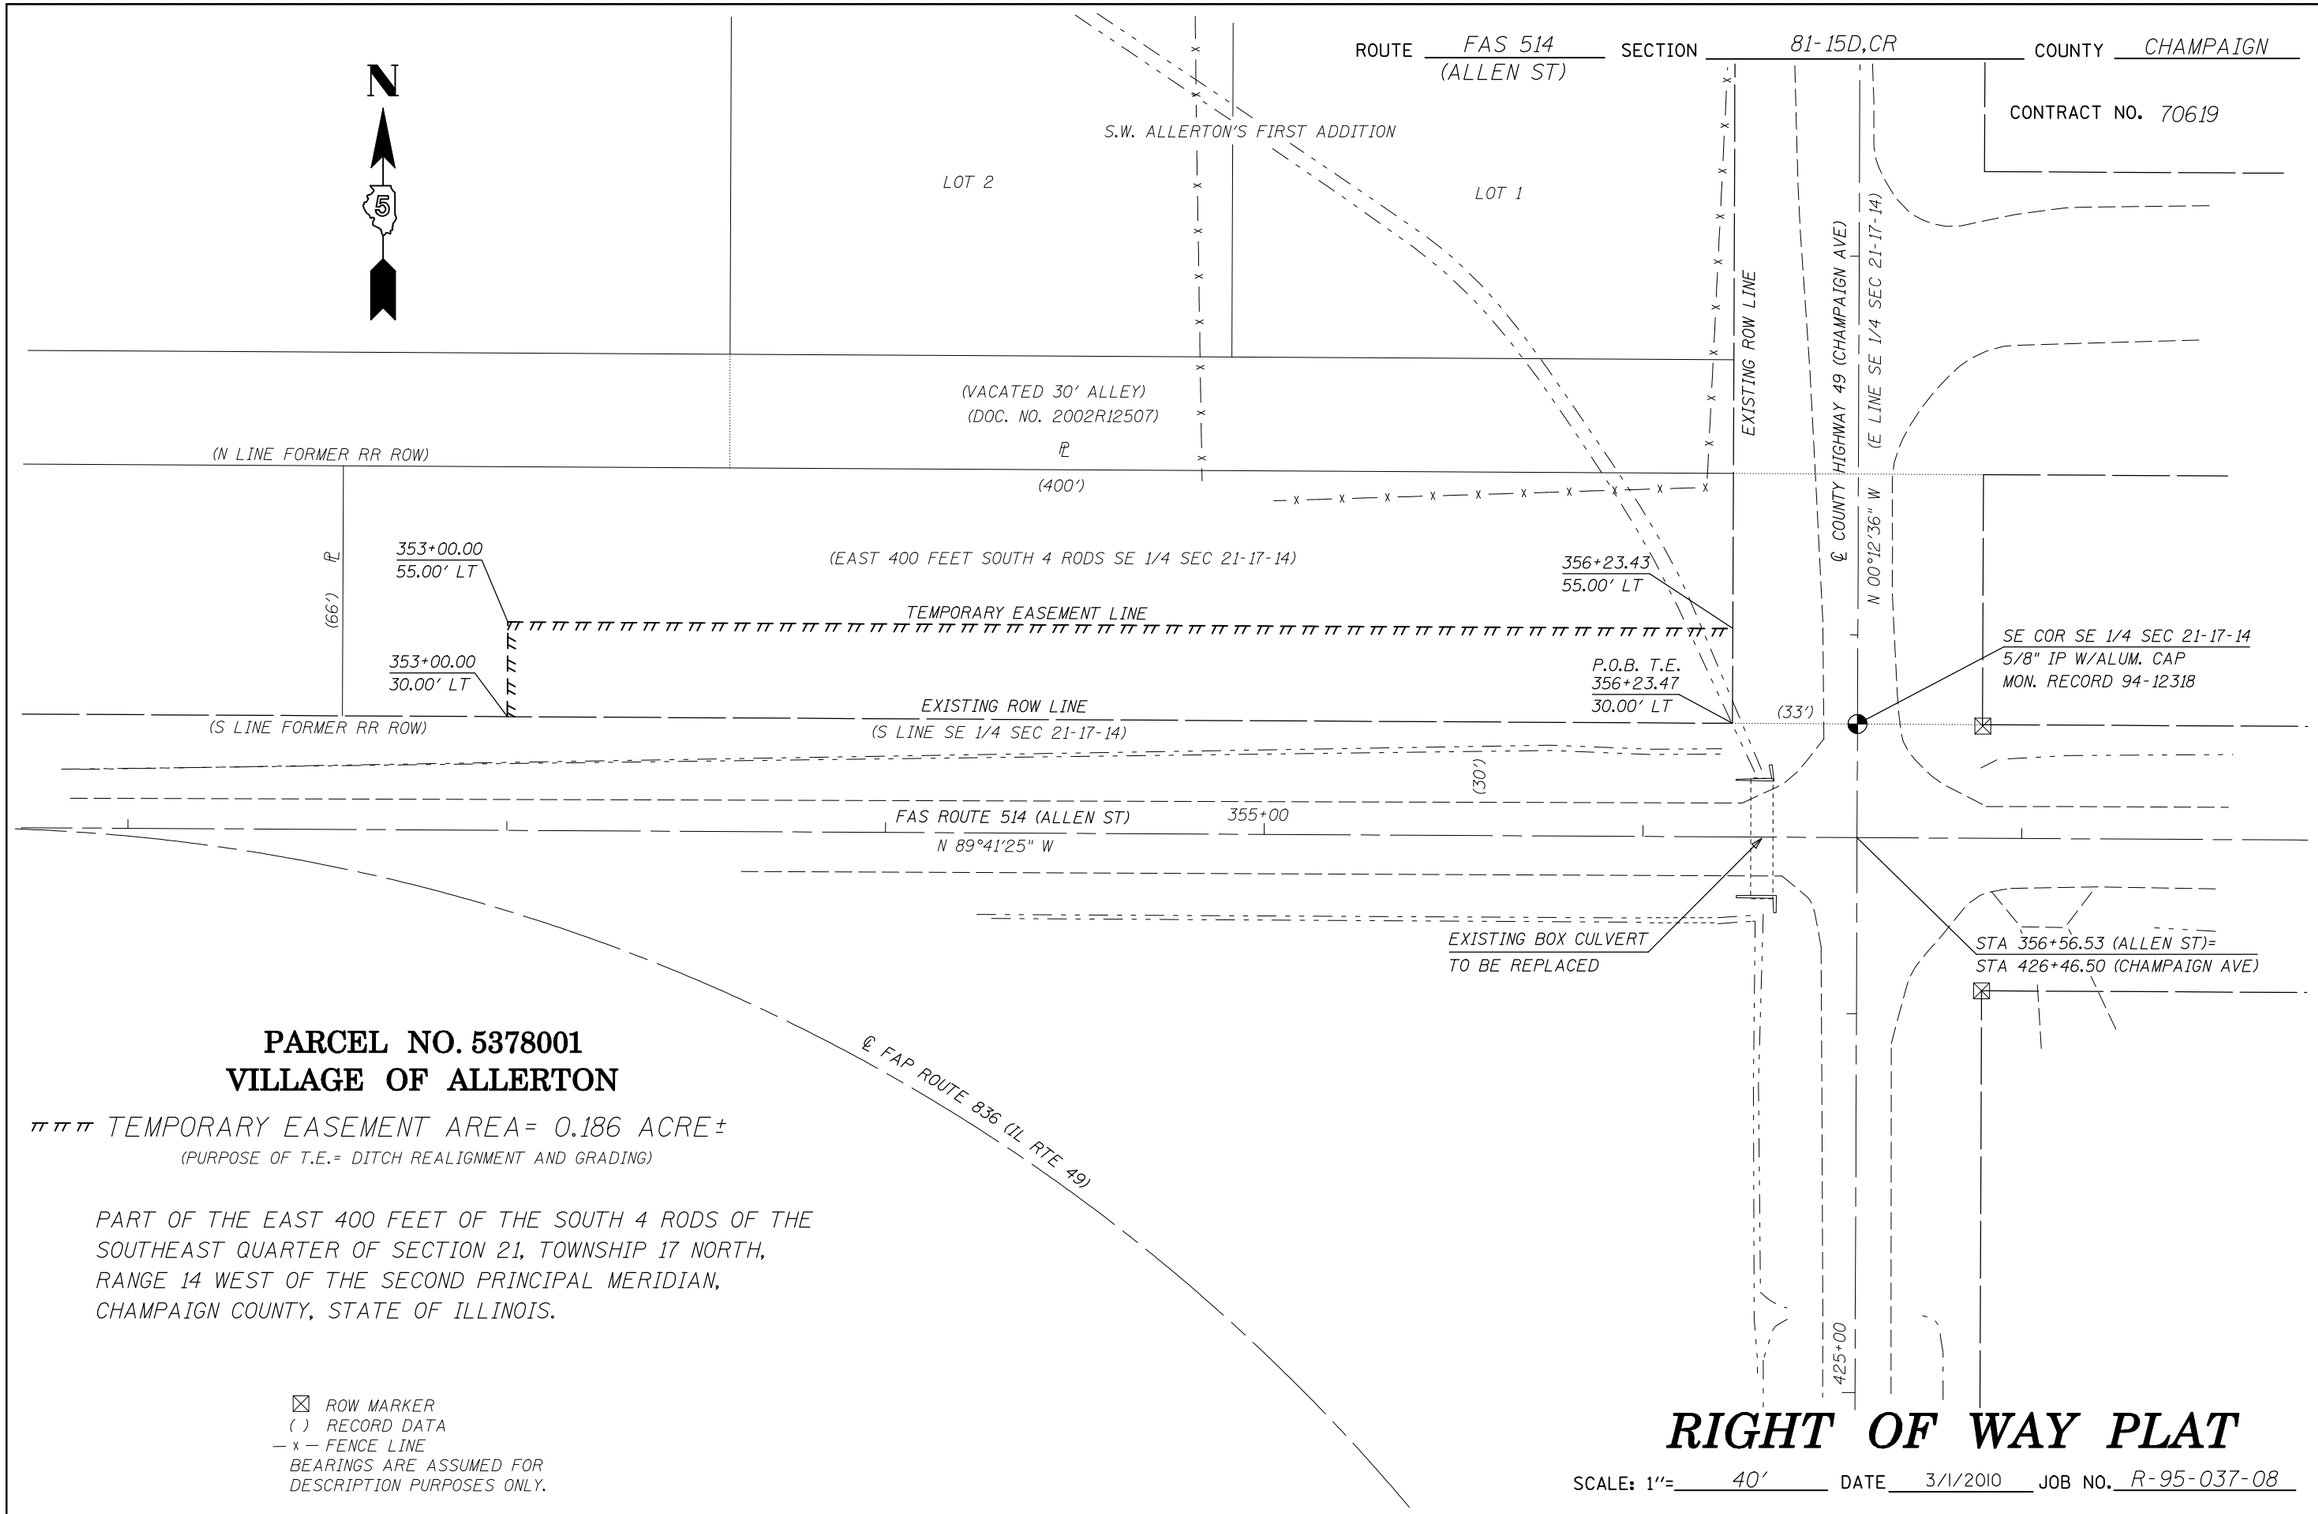

PARCEL NO. 5378001
VILLAGE OF ALLERTON

π π π TEMPORARY EASEMENT AREA= 0.186 ACRE±

(PURPOSE OF T.E.= DITCH REALIGNMENT AND GRADING)

PART OF THE EAST 400 FEET OF THE SOUTH 4 RODS OF THE SOUTHEAST QUARTER OF SECTION 21, TOWNSHIP 17 NORTH, RANGE 14 WEST OF THE SECOND PRINCIPAL MERIDIAN, CHAMPAIGN COUNTY, STATE OF ILLINOIS.

☒ ROW MARKER
( ) RECORD DATA
— x — FENCE LINE
BEARINGS ARE ASSUMED FOR DESCRIPTION PURPOSES ONLY.

RIGHT OF WAY PLAT

SCALE: 1"= 40' DATE 3/1/2010 JOB NO. R-95-037-08

FILE NAME = c:\pw_work\PWIDOT\HENNESSDM\dms86853\D570619-sht-Details.dgn	USER NAME = hennessdm	DESIGNED - D. HENNESS	REVISED -	STATE OF ILLINOIS DEPARTMENT OF TRANSPORTATION	RIGHT OF WAY PLAT	F.A.S. RTE.	SECTION	COUNTY	TOTAL SHEETS	SHEET NO.
		DRAWN - CADD	REVISED -			514	81-15D,CR	CHAMPAIGN	30	14
	PLOT SCALE = 40.0000 ' / IN.	CHECKED -	REVISED -					CONTRACT NO. 70619		
	PLOT DATE = 3/1/2010	DATE -	REVISED -		SCALE: SHEET NO. OF SHEETS STA. TO STA.	FED. ROAD DIST. NO.	ILLINOIS	FED. AID PROJECT		