CONTRACT NO. 62700

F.A. ROUTE NO.	SECTION	COUNTY	TOTAL SHEETS	SHEET NO.
866	*	LAKE	554	220
FED. ROAD DIST. NO.	ILLINOIS	FED. AID PROJECT		

*(L-2(W,R);6,6A & 6 EXT) WRS-1

PART OF THE NW 1/4 OF SEC. 8, TWP. 46 N., R. 10 E. OF THE 3RD. P.M., IN LAKE COUNTY, ILLINOIS.

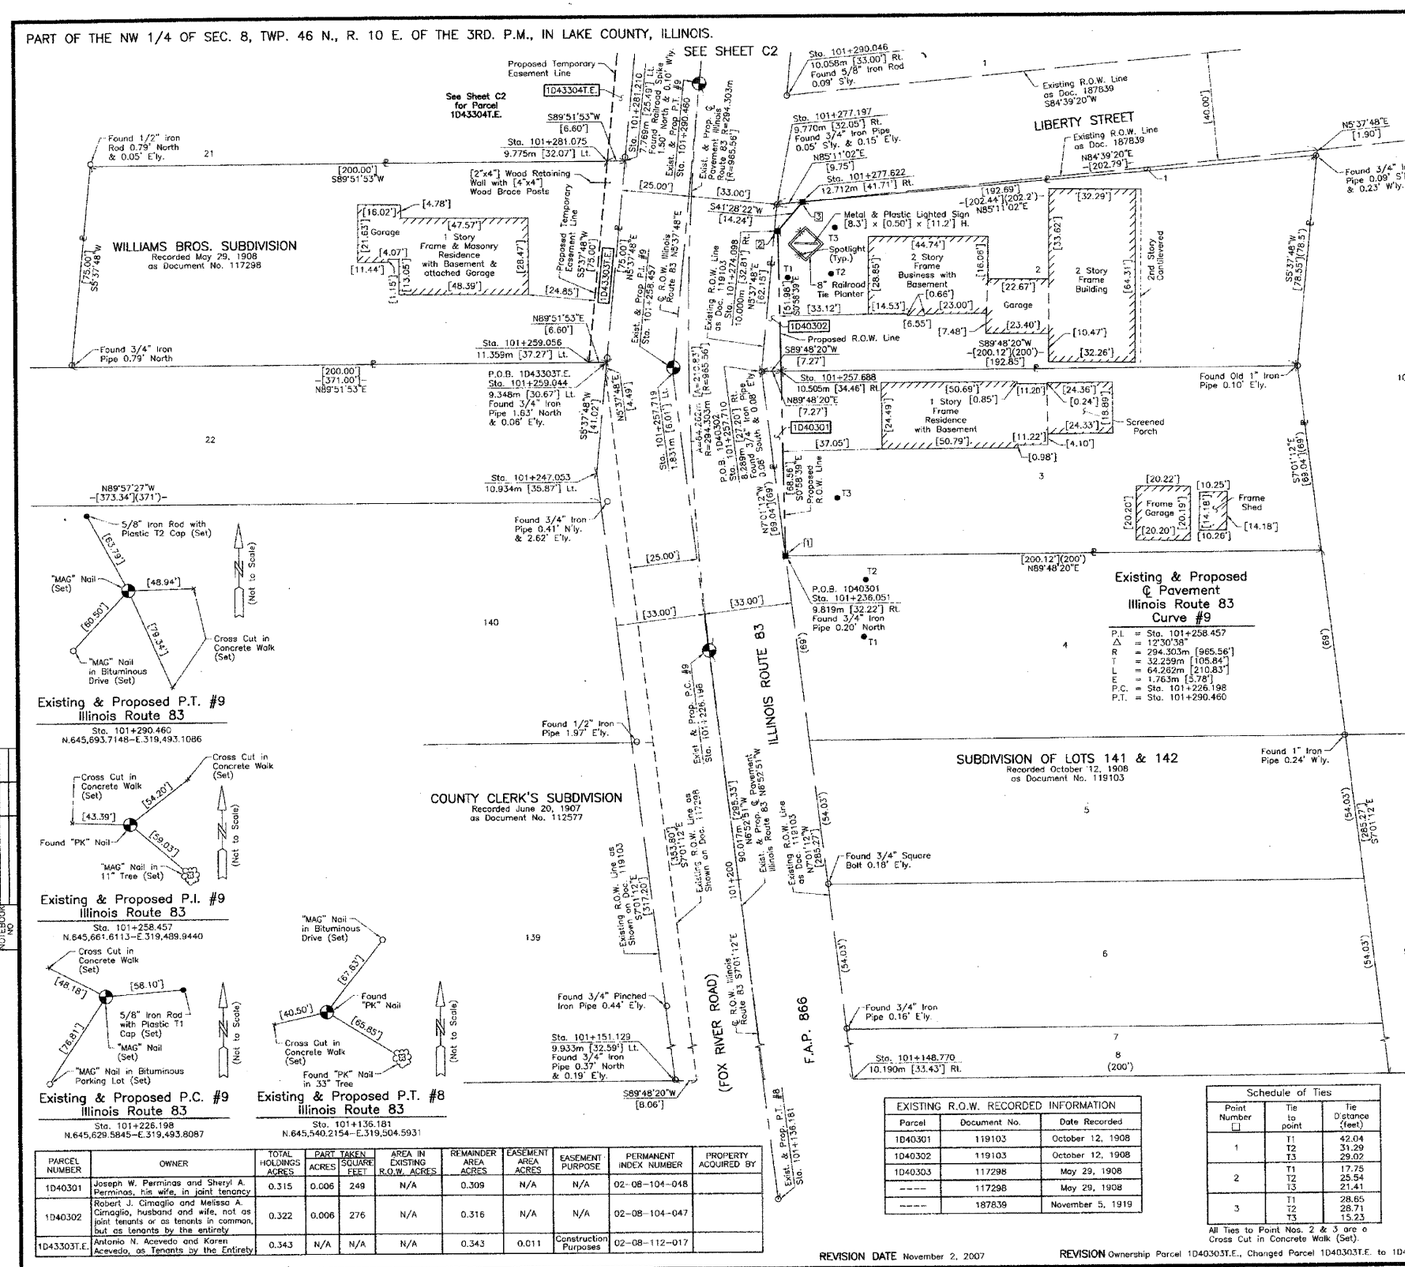

LEGEND

SECTION CORNER

QUARTER SECTION CORNER

SECTION LINE
QUARTER SECTION LINE
QUARTER, QUARTER SECTION LINE
PLATTED LOT LINE
PROPERTY (DEED) LINE

APPARENT PROPERTY LINE
CENTER LINE
EXISTING RIGHT OF WAY LINE
PROPOSED RIGHT OF WAY LINE
PROPOSED EASEMENT
120.327m METRIC DIMENSION
[120.32'] MEASURED DIMENSION
(129.32')(Comp.) COMPUTED DIMENSION
( ) RECORD DATA

EXISTING BUILDING

N

SCALE: 1:250

Bearings are referenced to the Illinois State Plane Coordinate Grid System, NAD83, East Zone, as provided by the Illinois Department of Transportation.

O IRON PIPE OR ROD FOUND

● REPLACED AFTER CONSTRUCTION

+ CUT CROSS FOUND OR SET

● T1 T2 T3 **THESE STAKES REFERENCE FOUND OR SET MONUMENTATION.** SET 5/8 INCH IRON ROD FLUSH WITH GROUND TO TIE FOUND IRON STAKE IDENTIFIED BY COLORED PLASTIC CAP BEARING SURVEYORS REGISTRATION NUMBER.

● BT1 BT2 BT3 **THESE STAKES, IN CULTIVATED AREAS, REFERENCE FOUND OR SET MONUMENTATION.** BURIED 5/8 INCH IRON ROD 20 INCHES BELOW GROUND TO TIE FOUND IRON STAKE. IDENTIFIED BY COLORED PLASTIC CAP BEARING SURVEYORS REGISTRATION NUMBER

■ **STAKING OF PROPOSED RIGHT OF WAY.** SET DIVISION OF HIGHWAYS SURVEY MARKER TO MONUMENT THE POSITION SHOWN. IDENTIFIED BY INSCRIPTION DATA AND SURVEYORS REGISTRATION NUMBER.

■ M **STAKING OF PROPOSED RIGHT OF WAY IN CULTIVATED AREAS.** BURIED 5/8 INCH METAL ROD 20 INCHES BELOW GROUND TO MARK FUTURE SURVEY MARKER POSITION IDENTIFIED BY COLORED PLASTIC CAP BEARING SURVEYORS REGISTRATION NUMBER

PERMANENT SURVEY MARKER, I.D.O.T STD 2135 (TO BE SET BY OTHERS)

□ RIGHT OF WAY STAKING PROPOSED TO BE SET

STATE OF ILLINOIS }
COUNTY OF LAKE } SS

THIS IS TO CERTIFY THAT WE, JORGENSEN & ASSOCIATES, INC., AN ILLINOIS PROFESSIONAL LAND SURVEYOR CORPORATION, NUMBER 48–80, HAVE SURVEYED THE PLAT OF HIGHWAYS SHOWN HEREON IN SECTION 8, TOWNSHIP 46N., RANGE 10E., OF THE THIRD PRINCIPAL MERIDIAN, LAKE COUNTY, THAT THE SURVEY IS TRUE AND COMPLETE AS SHOWN TO THE BEST OF MY KNOWLEDGE AND BELIEF, THAT THE PLAT CORRECTLY REPRESENTS SAID SURVEY, THAT ALL MONUMENTS FOUND AND ESTABLISHED ARE OF PERMANENT QUALITY AND OCCUPY THE POSITIONS SHOWN THEREON AND THAT THE MONUMENTS ARE SUFFICIENT TO ENABLE THE SURVEY TO BE RETRACED. MADE FOR THE DEPARTMENT OF TRANSPORTATION, STATE OF ILLINOIS.

DATED AT LAKE VILLA, ILLINOIS THIS 19th DAY OF December 2020 A.D.

PRESIDENT
ILLINOIS PROFESSIONAL LAND SURVEYOR NO.35–2797

CHRISTIAN F. JORGENSEN 2797 PROFESSIONAL LAND SURVEYOR STATE OF ILLINOIS LAKE VILLA, ILLINOIS

NOTE: COORDINATES ARE GROUND VALUES AND CAN BE CONVERTED TO GRID VALUES BY MULTIPLYING THE PUBLISHED GROUND COORDINATES BY 0.9999543.

COORDINATE TABLE

STATION	OFFSET	NORTH	EAST
101+148.770	10.190m Rt.	645,553.9351	319,513.2012
101+151.129	9.933m Lt.	645,553.8664	319,492.9409
101+236.051	9.819m Rt.	645,640.2335	319,502.5745
101+247.053	10.934m Lt.	645,649.8228	319,481.1249
101+257.688	10.505m Rt.	645,661.1270	319,502.2181
101+257.710	8.289m Rt.	645,661.1195	319,500.0026
101+257.719	1.831m Lt.	645,660.9967	319,489.8834
101+259.044	9.348m Lt.	645,662.2660	319,482.3515
101+259.056	11.359m Lt.	645,662.2612	319,480.3414
101+274.098	10.000m Rt.	645,676.9696	319,501.9478
101+277.197	9.770m Rt.	645,679.9714	319,501.8610
101+277.622	12.712m Rt.	645,680.2209	319,504.8215
101+281.075	9.775m Lt.	645,685.0110	319,482.5840
101+281.210	7.769m Lt.	645,685.0158	319,484.5942
101+290.045	10.058m Rt.	645,692.3307	319,503.0794

JORGENSEN & ASSOCIATES, INC.
120 PARK AVENUE
LAKE VILLA, ILLINOIS 60046
(847) 356–3371

PARCEL NUMBER	OWNER	TOTAL HOLDINGS ACRES	PART TAKEN ACRES	PART TAKEN SQUARE FEET	AREA IN EXISTING R.O.W. ACRES	REMAINDER AREA ACRES	EASEMENT AREA ACRES	EASEMENT PURPOSE	PERMANENT INDEX NUMBER	PROPERTY ACQUIRED BY
1D40301	Joseph W. Perminas and Sheryl A. Perminas, his wife, in joint tenancy	0.315	0.006	249	N/A	0.309	N/A	N/A	02–08–104–048	
1D40302	Robert J. Cimaglio and Melissa A. Cimaglio, husband and wife, not as joint tenants or as tenants in common, but as tenants by the entirety	0.322	0.006	276	N/A	0.316	N/A	N/A	02–08–104–047	
1D43303T.E.	Antonio N. Acevedo and Karen Acevedo, as Tenants by the Entirety	0.343	N/A	N/A	N/A	0.343	0.011	Construction Purposes	02–08–112–017	

EXISTING R.O.W. RECORDED INFORMATION		
Parcel	Document No.	Date Recorded
1D40301	119103	October 12, 1908
1D40302	119103	October 12, 1908
1D40303	117298	May 29, 1908
----	117298	May 29, 1908
----	187839	November 5, 1919

Schedule of Ties			
Point Number	Tie to point	Tie Distance (feet)
1	T1	42.04
	T2	31.29
	T3	29.02
2	T1	17.75
	T2	25.54
	T3	21.41
3	T1	28.65
	T2	28.71
	T3	15.23

All Ties to Point Nos. 2 & 3 are a Cross Cut in Concrete Walk (Set).

RECEIVED NOV 13 2007 PLATS & LEGALS

PLAT OF HIGHWAYS
STATE OF ILLINOIS
DEPARTMENT OF TRANSPORTATION

F.A.P. 866 (IL 83)

SECTION 5VB–BR — LAKE COUNTY
PROJECT — JOB NO. R–91–048–95
STATION 101+136.181 TO STATION 101+290.460
SCALE: 1:250/1"=6.35 — SHEET C1 OF C31

BUREAU OF LAND ACQUISITION
201 WEST CENTER COURT
SCHAUMBURG, ILLINOIS 60196

DATE	BY	MADE / CHECKED / VERIFIED

ROW PLAT — NOTEBOOK NO.

REVISION DATE November 2, 2007 — REVISION Ownership Parcel 1D40303T.E., Changed Parcel 1D40303T.E. to 1D43303T.E. MADE BY

ROUTE F.A.P. 866 (IL 83) — SECTION 5VB–BR — COUNTY LAKE — JOB NO. R–91–048–95 — RECORDING: RECORDED ON — AS DOCUMENT NO.