CONTRACT NO. 62700

F.A. ROUTE NO.	SECTION	COUNTY	TOTAL SHEETS	SHEET NO.
866	*	LAKE	554	225
FED. ROAD DIST. NO.	ILLINOIS	FED. AID PROJECT		

*(L-2(W,R)6,6A & 6 EXT) WRS-1

PART OF THE NW 1/4 OF SEC. 8, TWP. 46 N., R. 10 E. OF THE 3RD. P.M., IN LAKE COUNTY, ILLINOIS.

PARCEL NUMBER	OWNER	TOTAL HOLDINGS ACRES	PART TAKEN ACRES	AREA IN EXISTING R.O.W. ACRES	REMAINDER AREA ACRES	EASEMENT AREA ACRES	EASEMENT AREA SQUARE FEET	EASEMENT PURPOSE	PERMANENT INDEX NUMBER	PROPERTY ACQUIRED BY
1D43314T.E.	Joan M. Johnson, a single woman	0.435	N/A	N/A	0.435	0.012	N/A	Construction Purposes	02-08-109-044	
1D43315T.E.	Charles Schutt and Mary Schutt, in joint tenancy	0.335	N/A	N/A	0.335	0.012	N/A	Construction Purposes	02-08-109-042	
1D43318T.E.	Donald E. Gibbs and Wilma Gibbs, his wife, as Trustee, under a Trust Agreement dated the 1st day of February, 1979 and known as Trust Number 2179.	0.238	N/A	N/A	0.238	0.010	427	Construction Purposes	02-08-109-039	
1D43320T.E.	John I. Tegelman	0.302	N/A	N/A	0.302	0.012	N/A	Construction Purposes	02-08-109-036	

EXISTING R.O.W. RECORDED INFORMATION		
Parcel	Document No.	Date Recorded
1D40314	117298	May 29, 1908
1D40315	117298	May 29, 1908
1D40318	117298	May 29, 1908
1D40320	117298	May 29, 1908

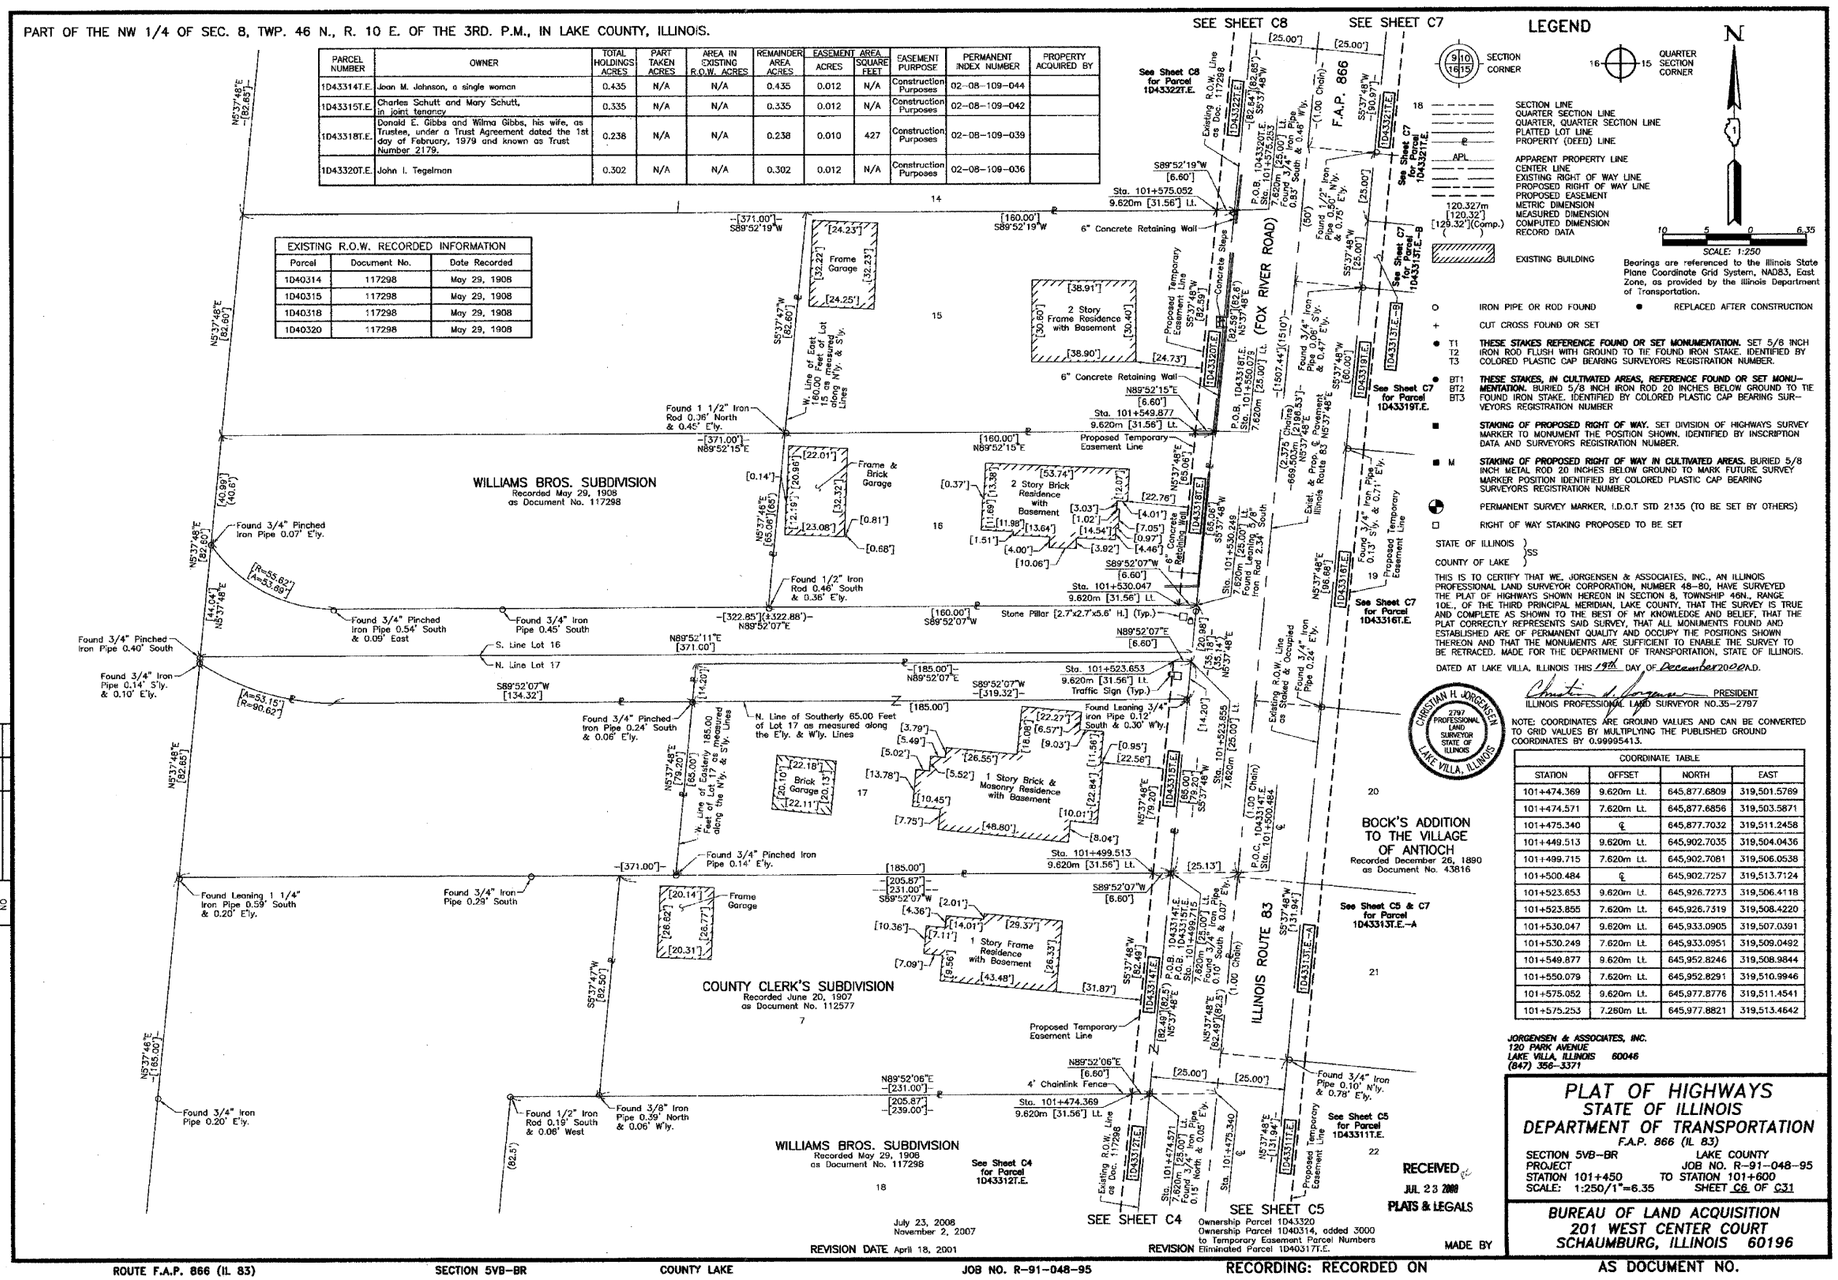
SEE SHEET C8
SEE SHEET C7
(FOX RIVER ROAD)
F.A.P. 866
ILLINOIS ROUTE 83
WILLIAMS BROS. SUBDIVISION
Recorded May 29, 1908
as Document No. 117298
COUNTY CLERK'S SUBDIVISION
Recorded June 20, 1907
as Document No. 112577
BOCK'S ADDITION TO THE VILLAGE OF ANTIOCH
Recorded December 26, 1890
as Document No. 43816
WILLIAMS BROS. SUBDIVISION
Recorded May 29, 1908
as Document No. 117298
SEE SHEET C4
SEE SHEET C5
Found 3/4" Pinched Iron Pipe 0.07' E'ly.
Found 3/4" Pinched Iron Pipe 0.40' South
Found 3/4" Iron Pipe 0.14' S'ly. & 0.10' E'ly.
Found 3/4" Pinched Iron Pipe 0.54' South & 0.09' East
Found 3/4" Iron Pipe 0.45' South
Found 1/2" Iron Rod 0.46' South & 0.36' E'ly.
Found 1 1/2" Iron Rod 0.36' North & 0.45' E'ly.
Found Leaning 1 1/4" Iron Pipe 0.59' South & 0.20' E'ly.
Found 3/4" Iron Pipe 0.20' E'ly.
Found 3/4" Pinched Iron Pipe 0.24' South & 0.06' E'ly.
Found 3/4" Iron Pipe 0.29' South
Found 1/2" Iron Rod 0.19' South & 0.08' West
Found 3/8" Iron Pipe 0.39' North & 0.06' W'ly.
Found Leaning 3/4" Iron Pipe 0.12' South & 0.30' W'ly.
Found 1/2" Iron Pipe 0.50' N'ly & 0.78' E'ly.
Found 3/4" Iron Pipe 0.83' South & 0.48' W'ly.
Found 3/4" Iron Pipe 0.13' S'ly & 0.71' E'ly.
Found 3/4" Iron Pipe 0.10' N'ly & 0.78' E'ly.
Found 3/4" Iron Pipe 0.24' E'ly.
Found 3/4" Iron Pipe 0.10' N'ly & 0.05' E'ly.
Found 3/4" Iron Pipe 0.10' South & 0.07' E'ly.
Stone Pillar [2.7'x2.7'x5.6' H.] (Typ.)
Sta. 101+575.052
9.620m [31.56'] Lt.
6" Concrete Retaining Wall
Sta. 101+549.877
Sta. 101+530.047
Sta. 101+530.249
Sta. 101+523.653
Sta. 101+499.513
Sta. 101+474.369
Sta. 101+479.340
Sta. 101+523.855
Sta. 101+550.079
Sta. 101+575.253
Traffic Sign (Typ.)
Proposed Temporary Easement Line
Existing R.O.W. Line as Deed 117298
Existing R.O.W. Line as Staked & Occupied
Frame Garage
Brick Garage
2 Story Frame Residence with Basement
2 Story Brick Residence with Basement
1 Story Brick & Masonry Residence with Basement
1 Story Frame Residence with Basement
Concrete Steps
Concrete Retaining Wall
4' Chainlink Fence
Existing Pavement
Existing Illinois Route 83
Proposed Temporary Easement
W. Line of East 160.00' of Lot 15 as measured along N'ly. & S'ly. Lines
N. Line of Southerly 65.00 Feet of Lot 17 as measured along the E'ly. & W'ly. Lines
W. Line of Easterly 185.00' of Lot 17 as measured along the W'ly. & S'ly. Lines
S. Line Lot 16
N. Line Lot 17
N. Line of Southerly 65.00 Feet of Lot 17 as measured along the E'ly. & W'ly. Lines
P.O.B. 1D43316T.E. Sta. 101+474.369 7.620m
P.O.B. 1D43317T.E. Sta. 101+550.079 7.620m
P.O.C. 1D43314T.E. Sta. 101+499.715 7.620m
P.O.B. 1D43314T.E. Sta. 101+499.715 7.620m
P.O.C. 1D43314T.E. Sta. 101+500.484
P.O.B. 1D43314T.E. Sta. 101+523.855
P.O.B. 1D43315T.E. Sta. 101+523.653
P.O.B. 1D43321T.E. Sta. 101+575.253
P.O.B. 1D43322T.E. Sta. 101+575.052
See Sheet C8 for Parcel 1D43322T.E.
See Sheet C7 for Parcel 1D43321T.E.
See Sheet C7 for Parcel 1D43319T.E.
See Sheet C7 for Parcel 1D43316T.E.
See Sheet C5 & C7 for Parcel 1D43313T.E.-A
See Sheet C5 for Parcel 1D43311T.E.
See Sheet C4 for Parcel 1D43312T.E.
Ownership Parcel 1D43320
Ownership Parcel 1D40314, added 3000 to Temporary Easement Parcel Numbers
Eliminated Parcel 1D40317T.E.
July 23, 2008
November 2, 2007
REVISION DATE April 18, 2001
N89°52'07"E [371.00']
S89°52'07"W [134.32']
N89°52'11"E [371.00']
N89°52'07"E [322.85'] [322.88']
S89°52'07"W [319.32']
N89°52'06"E [231.00'] [205.87'] [239.00']
S89°52'07"W [231.00'] [205.87']
N89°52'15"E [371.00']
S89°52'19"W [371.00']
N89°52'19"W [160.00']
S89°52'07"W [160.00']
N89°52'15"E [160.00']
S89°52'07"W [185.00']
N89°52'07"E [185.00']
N89°52'06"E [25.00']
S89°52'07"W [25.00']
S89°52'19"W [6.60']
N89°52'15"E [6.60']
S89°52'07"W [6.60']
N89°52'07"E [6.60']
N89°52'06"E [6.60']
S89°52'07"W [6.60']
N5°37'48"E [82.85']
S5°37'48"W [82.85']
S5°37'47"W [82.50']
N5°37'48"E [82.80']
S5°37'48"W [82.80']
N5°37'48"E [82.49']
S5°37'48"W [82.49']
N5°37'48"E [82.5']
S5°37'48"W [82.5']
