CONTRACT NO. 62700

F.A. ROUTE NO.	SECTION	COUNTY	TOTAL SHEETS	SHEET NO.
866	*	LAKE	554	226
FED. ROAD DIST. NO.		ILLINOIS	FED. AID PROJECT	

*(L-2(W,R);6,6A & 6 EXT) WRS-1

PART OF THE NW 1/4 OF SEC. 8, TWP. 46 N., R. 10 E. OF THE 3RD. P.M., IN LAKE COUNTY, ILLINOIS.

PARCEL NUMBER	OWNER	TOTAL HOLDINGS ACRES	PART TAKEN ACRES	AREA IN EXISTING R.O.W. ACRES	REMAINDER AREA ACRES	EASEMENT AREA ACRES	EASEMENT AREA SQUARE FEET	EASEMENT PURPOSE	PERMANENT INDEX NUMBER	PROPERTY ACQUIRED BY
1D43313T.E.-A 1D43313T.E.-B	Oakridge Village Apartments, LLC, a Wisconsin Limited Liability Company	4.195	N/A	N/A	4.195	A=0.020 B=0.004	N/A 164	Construction Purposes	02-08-104-021 02-08-104-022 02-08-104-041	
1D43316T.E.	Molly D. Burns, a single person	1.105	N/A	N/A	1.105	0.015	N/A	Construction Purposes	02-08-104-020	
1D43319T.E.	Angeline Davidson and Leona Olsen, as Tenants In Common	0.303	N/A	N/A	0.303	0.009	394	Construction Purposes	02-08-104-019	
1D43321T.E.	The Main Street Commons, an Illinois general not-for-profit corporation	1.372	N/A	N/A	1.372	0.014	N/A	Construction Purposes	02-08-104-107 through 02-08-104-114	

EXISTING R.O.W. RECORDED INFORMATION		
Parcel	Document No.	Date Recorded
1D40313	43816	December 26, 1890
1D40313	211526	May 8, 1922
1D40316	43816	December 26, 1890
1D40316	211526	May 8, 1922
1D40319	43816	December 26, 1890
1D40319	211526	May 8, 1922
1D40321	43816	December 26, 1890
1D40321	211526	May 8, 1922
----	117298	May 29, 1908

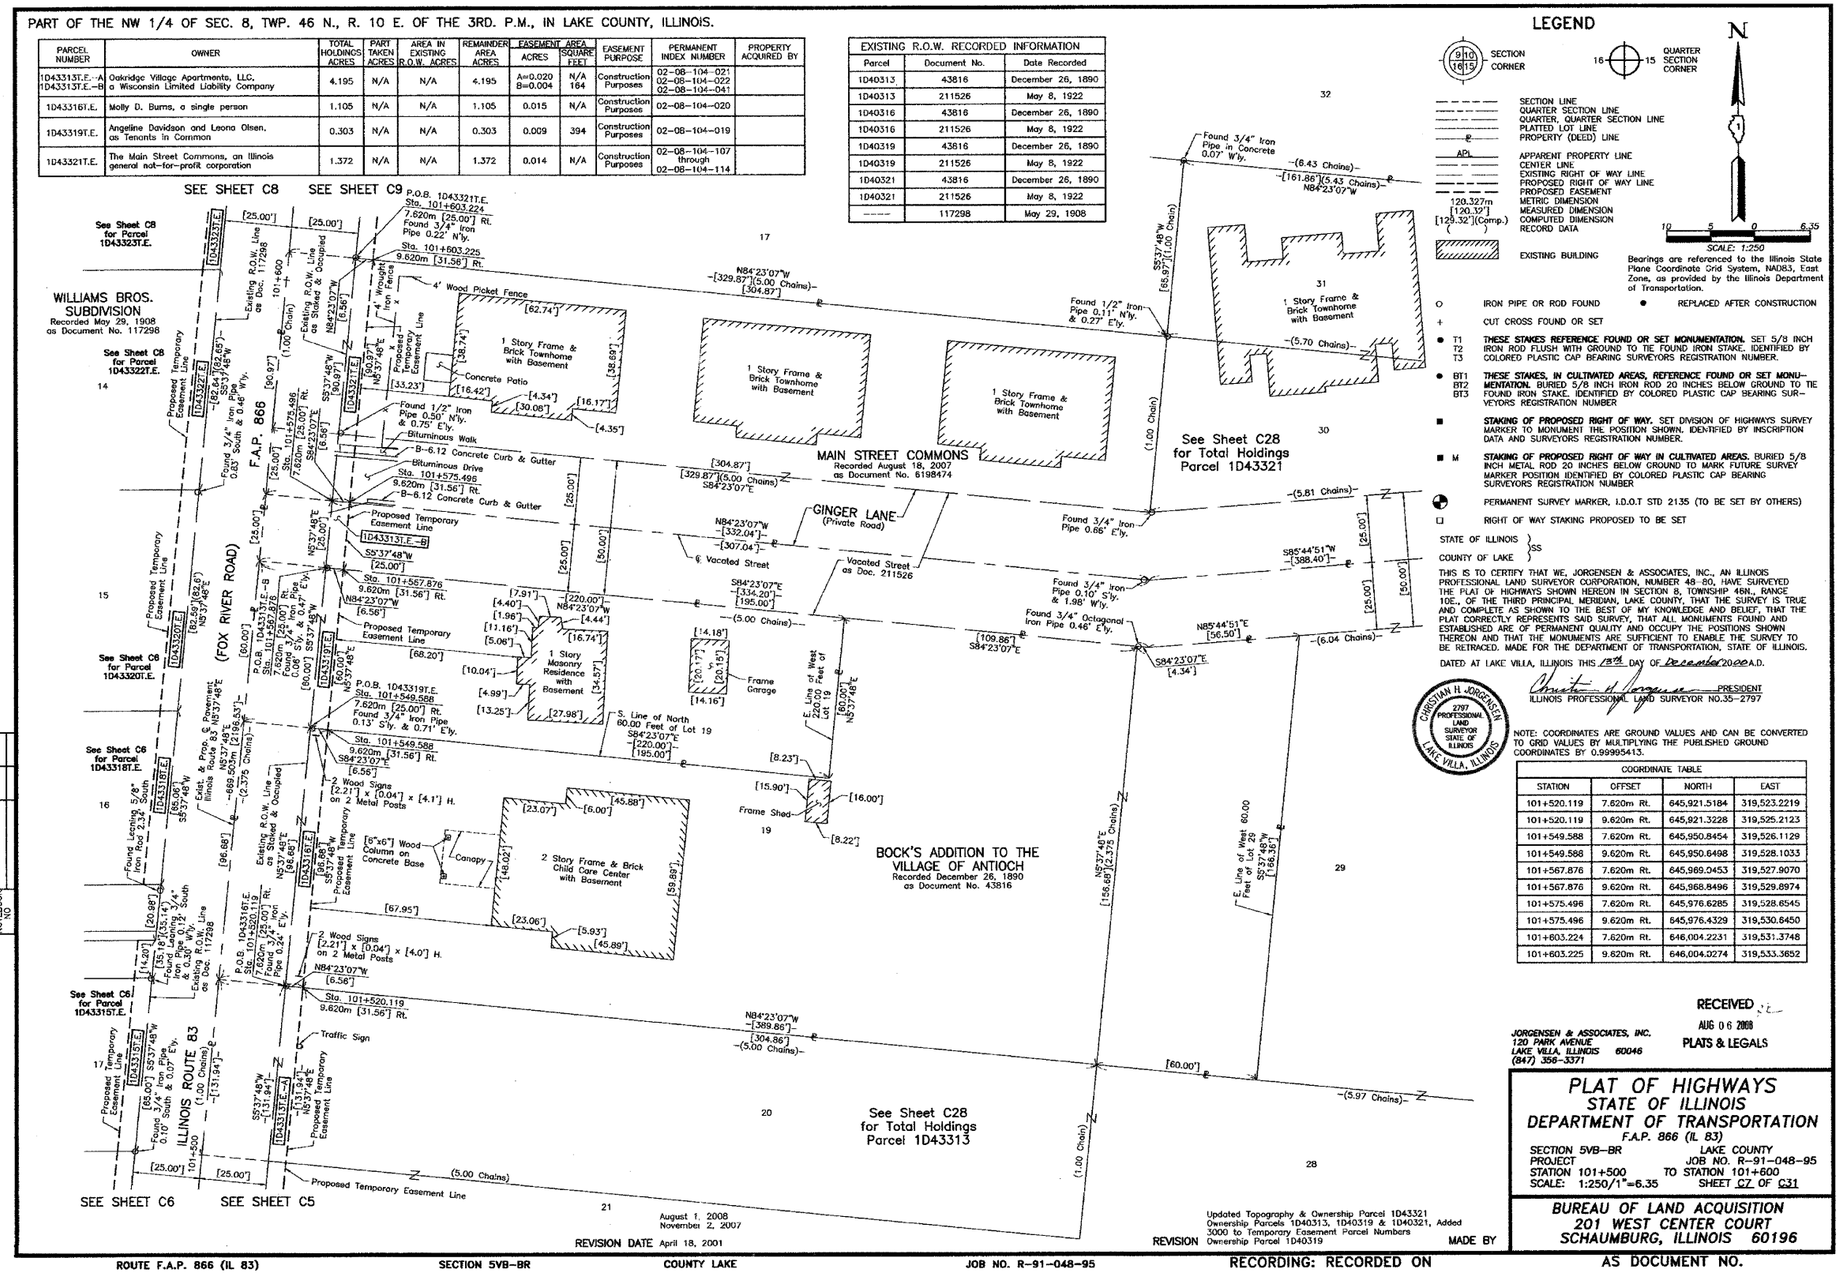

LEGEND

- SECTION CORNER
- QUARTER SECTION CORNER
- SECTION LINE
- QUARTER SECTION LINE
- QUARTER, QUARTER SECTION LINE
- PLATTED LOT LINE
- PROPERTY (DEED) LINE
- APPARENT PROPERTY LINE
- CENTER LINE
- EXISTING RIGHT OF WAY LINE
- PROPOSED RIGHT OF WAY LINE
- PROPOSED EASEMENT
- METRIC DIMENSION
- MEASURED DIMENSION
- COMPUTED DIMENSION
- RECORD DATA
- EXISTING BUILDING

N

SCALE: 1:250

Bearings are referenced to the Illinois State Plane Coordinate Grid System, NAD83, East Zone, as provided by the Illinois Department of Transportation.

- O IRON PIPE OR ROD FOUND
- ● REPLACED AFTER CONSTRUCTION
- \+ CUT CROSS FOUND OR SET
- ● T1, T2, T3 **THESE STAKES REFERENCE FOUND OR SET MONUMENTATION.** SET 5/8 INCH IRON ROD FLUSH WITH GROUND TO TIE FOUND IRON STAKE, IDENTIFIED BY COLORED PLASTIC CAP BEARING SURVEYORS REGISTRATION NUMBER.
- ● BT1, BT2, BT3 **THESE STAKES, IN CULTIVATED AREAS, REFERENCE FOUND OR SET MONUMENTATION.** BURIED 5/8 INCH IRON ROD 20 INCHES BELOW GROUND TO TIE FOUND IRON STAKE, IDENTIFIED BY COLORED PLASTIC CAP BEARING SURVEYORS REGISTRATION NUMBER
- ■ **STAKING OF PROPOSED RIGHT OF WAY.** SET DIVISION OF HIGHWAYS SURVEY MARKER TO MONUMENT THE POSITION SHOWN, IDENTIFIED BY INSCRIPTION DATA AND SURVEYORS REGISTRATION NUMBER.
- ■ M **STAKING OF PROPOSED RIGHT OF WAY IN CULTIVATED AREAS.** BURIED 5/8 INCH METAL ROD 20 INCHES BELOW GROUND TO MARK FUTURE SURVEY MARKER POSITION IDENTIFIED BY COLORED PLASTIC CAP BEARING SURVEYORS REGISTRATION NUMBER
- ◐ PERMANENT SURVEY MARKER, I.D.O.T STD 2135 (TO BE SET BY OTHERS)
- ◻ RIGHT OF WAY STAKING PROPOSED TO BE SET

STATE OF ILLINOIS } SS
COUNTY OF LAKE }

THIS IS TO CERTIFY THAT WE, JORGENSEN & ASSOCIATES, INC., AN ILLINOIS PROFESSIONAL LAND SURVEYOR CORPORATION, NUMBER 48-80, HAVE SURVEYED THE PLAT OF HIGHWAYS SHOWN HEREON IN SECTION 8, TOWNSHIP 46N., RANGE 10E., OF THE THIRD PRINCIPAL MERIDIAN, LAKE COUNTY, THAT THE SURVEY IS TRUE AND COMPLETE AS SHOWN TO THE BEST OF MY KNOWLEDGE AND BELIEF, THAT THE PLAT CORRECTLY REPRESENTS SAID SURVEY, THAT ALL MONUMENTS FOUND AND ESTABLISHED ARE OF PERMANENT QUALITY AND OCCUPY THE POSITIONS SHOWN THEREON AND THAT THE MONUMENTS ARE SUFFICIENT TO ENABLE THE SURVEY TO BE RETRACED. MADE FOR THE DEPARTMENT OF TRANSPORTATION, STATE OF ILLINOIS.

DATED AT LAKE VILLA, ILLINOIS THIS 13th DAY OF December 2008 A.D.

Christian H. Jorgensen PRESIDENT
ILLINOIS PROFESSIONAL LAND SURVEYOR NO.35-2797

CHRISTIAN H. JORGENSEN 2797 PROFESSIONAL LAND SURVEYOR STATE OF ILLINOIS LAKE VILLA, ILLINOIS

NOTE: COORDINATES ARE GROUND VALUES AND CAN BE CONVERTED TO GRID VALUES BY MULTIPLYING THE PUBLISHED GROUND COORDINATES BY 0.99995413.

COORDINATE TABLE			
STATION	OFFSET	NORTH	EAST
101+520.119	7.620m Rt.	645,921.5184	319,523.2219
101+520.119	9.620m Rt.	645,921.3228	319,525.2123
101+549.588	7.620m Rt.	645,950.8454	319,526.1129
101+549.588	9.620m Rt.	645,950.6498	319,528.1033
101+567.876	7.620m Rt.	645,969.0453	319,527.9070
101+567.876	9.620m Rt.	645,968.8496	319,529.8974
101+575.498	7.620m Rt.	645,976.6285	319,528.6545
101+575.496	9.620m Rt.	645,976.4329	319,530.6450
101+603.224	7.620m Rt.	646,004.2231	319,531.3748
101+603.225	9.620m Rt.	646,004.0274	319,533.3652

RECEIVED
AUG 06 2008
PLATS & LEGALS

JORGENSEN & ASSOCIATES, INC.
120 PARK AVENUE
LAKE VILLA, ILLINOIS 60046
(847) 356-3371

PLAT OF HIGHWAYS
STATE OF ILLINOIS
DEPARTMENT OF TRANSPORTATION
F.A.P. 866 (IL 83)

SECTION 5VB-BR LAKE COUNTY
PROJECT JOB NO. R-91-048-95
STATION 101+500 TO STATION 101+600
SCALE: 1:250/1"=6.35 SHEET C7 OF C31

BUREAU OF LAND ACQUISITION
201 WEST CENTER COURT
SCHAUMBURG, ILLINOIS 60196

DATE	BY	MADE	CHECKED	NOTEBOOK NO

REVISION DATE April 18, 2001
August 1, 2008
November 2, 2007

REVISION Updated Topography & Ownership Parcel 1D43321
Ownership Parcels 1D40313, 1D40319 & 1D40321, Added
3000 to Temporary Easement Parcel Numbers
Ownership Parcel 1D40319

MADE BY

ROUTE F.A.P. 866 (IL 83) SECTION 5VB-BR COUNTY LAKE JOB NO. R-91-048-95

RECORDING: RECORDED ON AS DOCUMENT NO.