CONTRACT NO. 62700

F.A. ROUTE NO.	SECTION	COUNTY	TOTAL SHEETS	SHEET NO.
866	*	LAKE	554	243
FED. ROAD DIST. NO.	ILLINOIS	FED. AID PROJECT		

*(L-2(W,R);6,6A & 6 EXT) WRS-1

PART OF THE W. 1/2 OF FRACTIONAL SEC. 5, TWP. 46 N., R. 10 E. OF THE 3RD. P.M., IN LAKE COUNTY, ILLINOIS.

PARCEL NUMBER	OWNER	TOTAL HOLDINGS ACRES	PART TAKEN ACRES	AREA IN EXISTING R.O.W. ACRES	REMAINDER AREA ACRES	EASEMENT AREA ACRES	EASEMENT PURPOSE	PERMANENT INDEX NUMBER	PROPERTY ACQUIRED BY
1D40363	Old Kent Bank, N.A., as Trustee, under a Trust Agreement dated September 5, 1996 and known as Trust Number 14444 fo merly known as The First National Bank of Evergreen Park.	7.013	0.459	0.300	6.554	N/A	N/A	02-05-300-049	
1D43364T.E.	Germantown investors, L.L.C.	2.190	N/A	N/A	2.190	0.051	Construction Purposes	02-05-300-048	

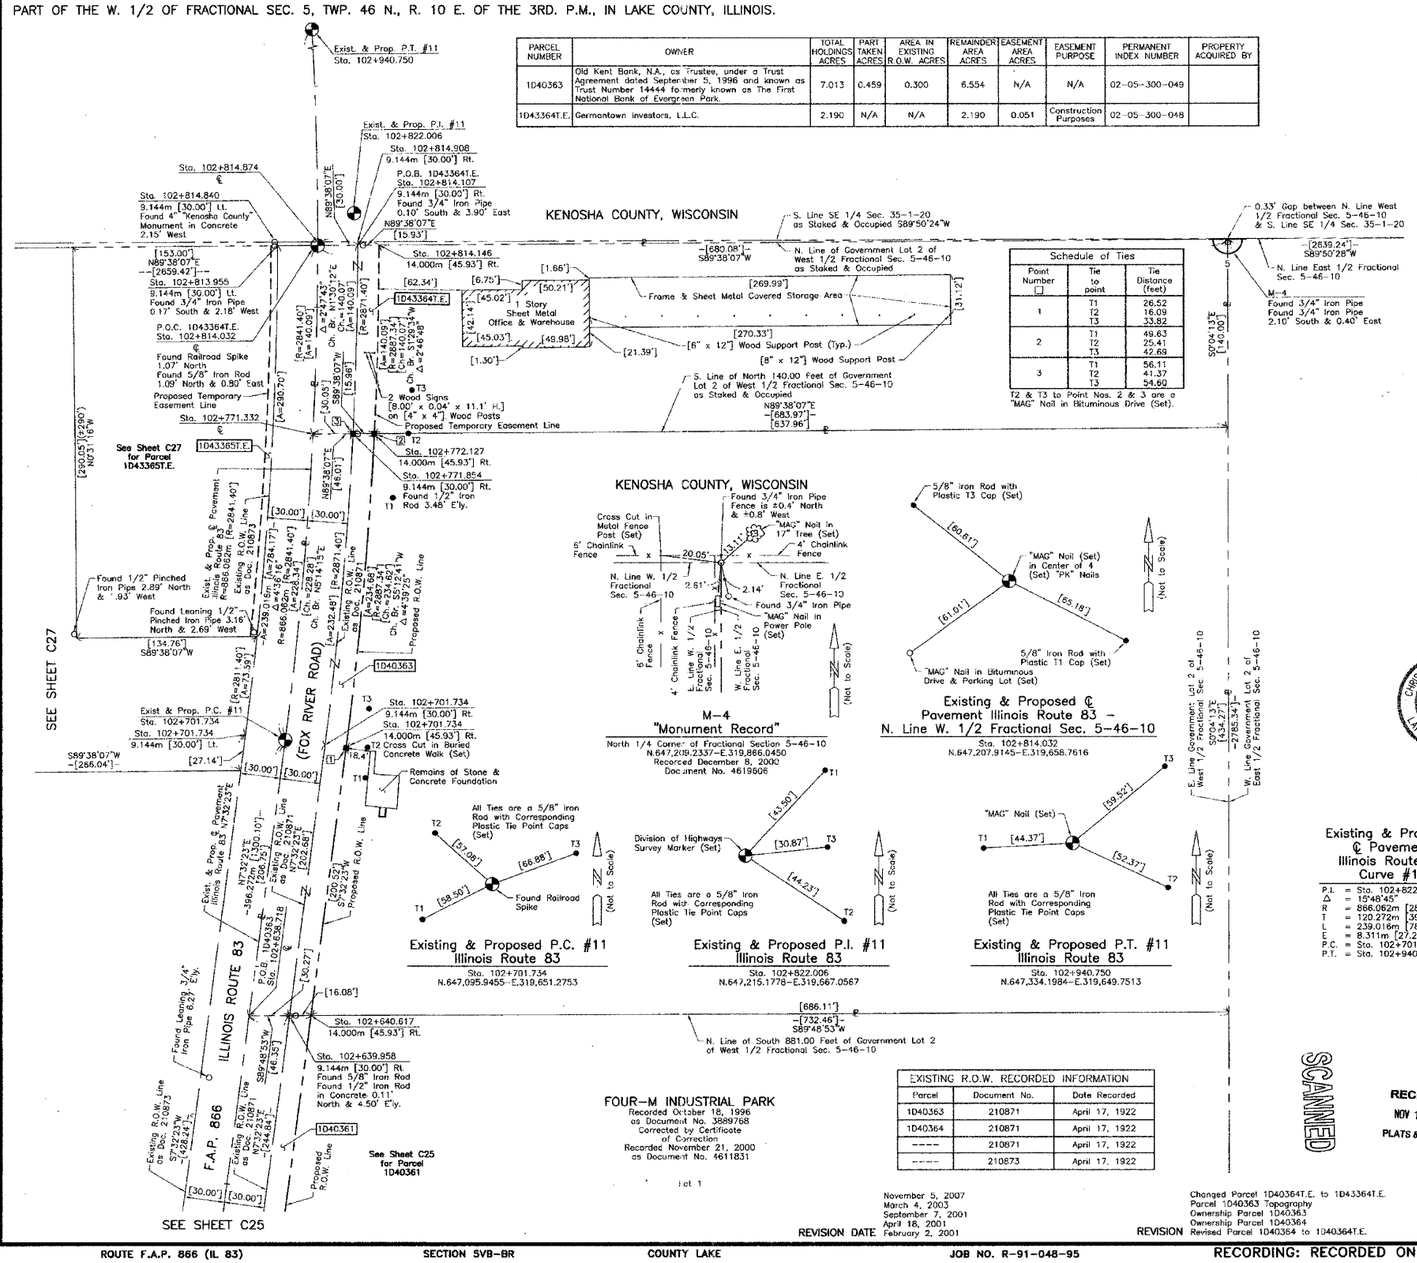

Schedule of Ties		
Point Number □	Tie to point	Tie Distance (feet)
1	T1	26.52
	T2	16.09
	T3	33.82
2	T1	49.63
	T2	25.41
	T3	42.69
3	T1	56.11
	T2	41.37
	T3	54.60

T2 & T3 to Point Nos. 2 & 3 are a "MAG" Nail in Bituminous Drive (Set).

EXISTING R.O.W. RECORDED INFORMATION		
Parcel	Document No.	Date Recorded
1D40363	210871	April 17, 1922
1D40364	210871	April 17, 1922
----	210871	April 17, 1922
----	210873	April 17, 1922

LEGEND

- SECTION CORNER
- QUARTER SECTION CORNER
- SECTION LINE
- QUARTER SECTION LINE
- QUARTER, QUARTER SECTION LINE
- PLATTED LOT LINE
- PROPERTY (DEED) LINE
- APL APPARENT PROPERTY LINE
- CENTER LINE
- EXISTING RIGHT OF WAY LINE
- PROPOSED RIGHT OF WAY LINE
- PROPOSED EASEMENT
- 120.327m [120.32'] METRIC DIMENSION, MEASURED DIMENSION
- [129.32'](Comp.) COMPUTED DIMENSION
- ( ) RECORD DATA
- EXISTING BUILDING

SCALE: 1:500

Bearings are referenced to the Illinois State Plane Coordinate Grid System, NAD83, East Zone, as provided by the Illinois Department of Transportation.

- ○ IRON PIPE OR ROD FOUND
- ● REPLACED AFTER CONSTRUCTION
- \+ CUT CROSS FOUND OR SET
- ● T1 T2 T3 **THESE STAKES REFERENCE FOUND OR SET MONUMENTATION.** SET 5/8 INCH IRON ROD FLUSH WITH GROUND TO TIE FOUND IRON STAKE. IDENTIFIED BY COLORED PLASTIC CAP BEARING SURVEYORS REGISTRATION NUMBER.
- ● BT1 BT2 BT3 **THESE STAKES, IN CULTIVATED AREAS, REFERENCE FOUND OR SET MONUMENTATION.** BURIED 5/8 INCH IRON ROD 20 INCHES BELOW GROUND TO TIE FOUND IRON STAKE. IDENTIFIED BY COLORED PLASTIC CAP BEARING SURVEYORS REGISTRATION NUMBER
- ■ **STAKING OF PROPOSED RIGHT OF WAY.** SET DIVISION OF HIGHWAYS SURVEY MARKER TO MONUMENT THE POSITION SHOWN. IDENTIFIED BY INSCRIPTION DATA AND SURVEYORS REGISTRATION NUMBER.
- ■ M **STAKING OF PROPOSED RIGHT OF WAY IN CULTIVATED AREAS.** BURIED 5/8 INCH METAL ROD 20 INCHES BELOW GROUND TO MARK FUTURE SURVEY MARKER. POSITION IDENTIFIED BY COLORED PLASTIC CAP BEARING SURVEYORS REGISTRATION NUMBER
- ⊕ PERMANENT SURVEY MARKER, I.D.O.T STD 2135 (TO BE SET BY OTHERS)
- □ RIGHT OF WAY STAKING PROPOSED TO BE SET

STATE OF ILLINOIS }
COUNTY OF LAKE } SS

THIS IS TO CERTIFY THAT WE, JORGENSEN & ASSOCIATES, INC., AN ILLINOIS PROFESSIONAL LAND SURVEYOR CORPORATION, NUMBER 48-80, HAVE SURVEYED THE PLAT OF HIGHWAYS SHOWN HEREON IN SECTION 5, TOWNSHIP 46N., RANGE 10E., OF THE THIRD PRINCIPAL MERIDIAN, LAKE COUNTY, THAT THE SURVEY IS TRUE AND COMPLETE AS SHOWN TO THE BEST OF MY KNOWLEDGE AND BELIEF, THAT THE PLAT CORRECTLY REPRESENTS SAID SURVEY, THAT ALL MONUMENTS FOUND AND ESTABLISHED ARE OF PERMANENT QUALITY AND OCCUPY THE POSITIONS SHOWN THEREON AND THAT THE MONUMENTS ARE SUFFICIENT TO ENABLE THE SURVEY TO BE RETRACED. MADE FOR THE DEPARTMENT OF TRANSPORTATION, STATE OF ILLINOIS.

DATED AT LAKE VILLA, ILLINOIS THIS 19th DAY OF December 2007 A.D.

CHRISTIAN H. JORGENSEN — PRESIDENT
ILLINOIS PROFESSIONAL LAND SURVEYOR NO.35-2797

2797 PROFESSIONAL LAND SURVEYOR STATE OF ILLINOIS — CHRISTIAN H. JORGENSEN — LAKE VILLA, ILLINOIS

NOTE: COORDINATES ARE GROUND VALUES AND CAN BE CONVERTED TO GRID VALUES BY MULTIPLYING THE PUBLISHED GROUND COORDINATES BY 0.99995413.

COORDINATE TABLE			
STATION	OFFSET	NORTH	EAST
102+638.718	℄	647,033.4736	319,643.0066
102+639.958	9.144m Rt.	647,033.5034	319,652.2343
102+640.617	14.000m Rt.	647,033.5192	319,657.1348
102+701.734	9.144m Rt.	647,084.7457	319,660.3403
102+701.734	9.144m Lt.	647,097.1454	319,642.2103
102+701.734	14.000m Rt.	647,084.1085	319,665.1543
102+771.332	℄	647,165.2343	319,657.6269
102+771.854	9.144m Rt.	647,165.2926	319,666.7857
102+772.127	14.000m Rt.	647,165.3236	319,671.6495
102+813.955	9.144m Lt.	647,207.8563	319,649.6174
102+814.107	9.144m Rt.	647,207.9727	319,667.9057
102+814.146	14.000m Rt.	647,208.0036	319,672.7618
102+814.840	9.144m Lt.	647,208.7310	319,649.6188
102+814.874	℄	647,208.7565	319,658.7628
102+814.908	9.144m Rt.	647,208.7821	319,667.9068

JORGENSEN & ASSOCIATES, INC.
120 PARK AVENUE
LAKE VILLA, ILLINOIS 60046
(847) 356-3371

PLAT OF HIGHWAYS
STATE OF ILLINOIS
DEPARTMENT OF TRANSPORTATION
F.A.P. 866 (IL 83)

SECTION 5VB-BR LAKE COUNTY
PROJECT JOB NO. R-91-048-95
STATION 102+600 TO STATION 102+940.750
SCALE: 1:500/1"=12.7 SHEET C26 OF C31

BUREAU OF LAND ACQUISITION
201 WEST CENTER COURT
SCHAUMBURG, ILLINOIS 60196

REVISION	DATE
Changed Parcel 1D40364T.E. to 1D43364T.E.	November 5, 2007
Parcel 1D40363 Topography	March 4, 2003
Ownership Parcel 1D40363	September 7, 2001
Ownership Parcel 1D40364	April 18, 2001
Revised Parcel 1D40364 to 1D40364T.E.	February 2, 2001

MADE BY

RECEIVED DEC NOV 13 2007 PLATS & LEGALS

SCANNED

DATE	BY	MADE CHECKED TYPED

ROW PLAT NOTEBOOK NO

ROUTE F.A.P. 866 (IL 83) SECTION 5VB-BR COUNTY LAKE JOB NO. R-91-048-95

RECORDING: RECORDED ON AS DOCUMENT NO.