PART OF THE NE 1/4 OF SECTION 8, T2S, R6W, OF THE 3RD PM, ST CLAIR COUNTY, ILLINOIS

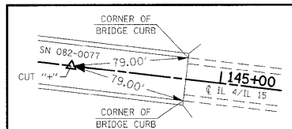

FND CUT "+" @ 144+00.00

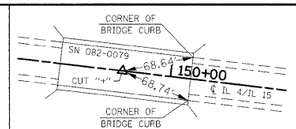

FND CUT "+" @ 149+50.00

FND MAG NAIL @ POL 156+00.00

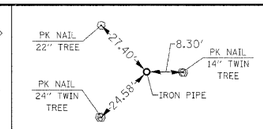

FND IRON PIPE @ NW COR, NE 1/4, 8-2S-6W

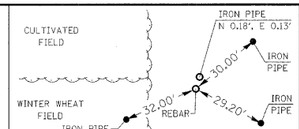

FND REBAR @ NE COR, NE 1/4, 8-2S-6W

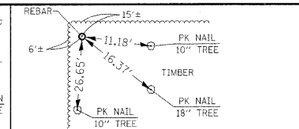

FND REBAR @ NE COR, SE 1/4, NE 1/4, 8-2S-6W

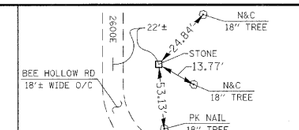

FND STONE W/ "X" @ SE COR, NE 1/4, 8-2S-6W

CENTERLINE CONTROL TIES (NOT TO SCALE)

SECTION CORNER TIES (NOT TO SCALE)

SPACE RESERVED FOR RECORDING OFFICER

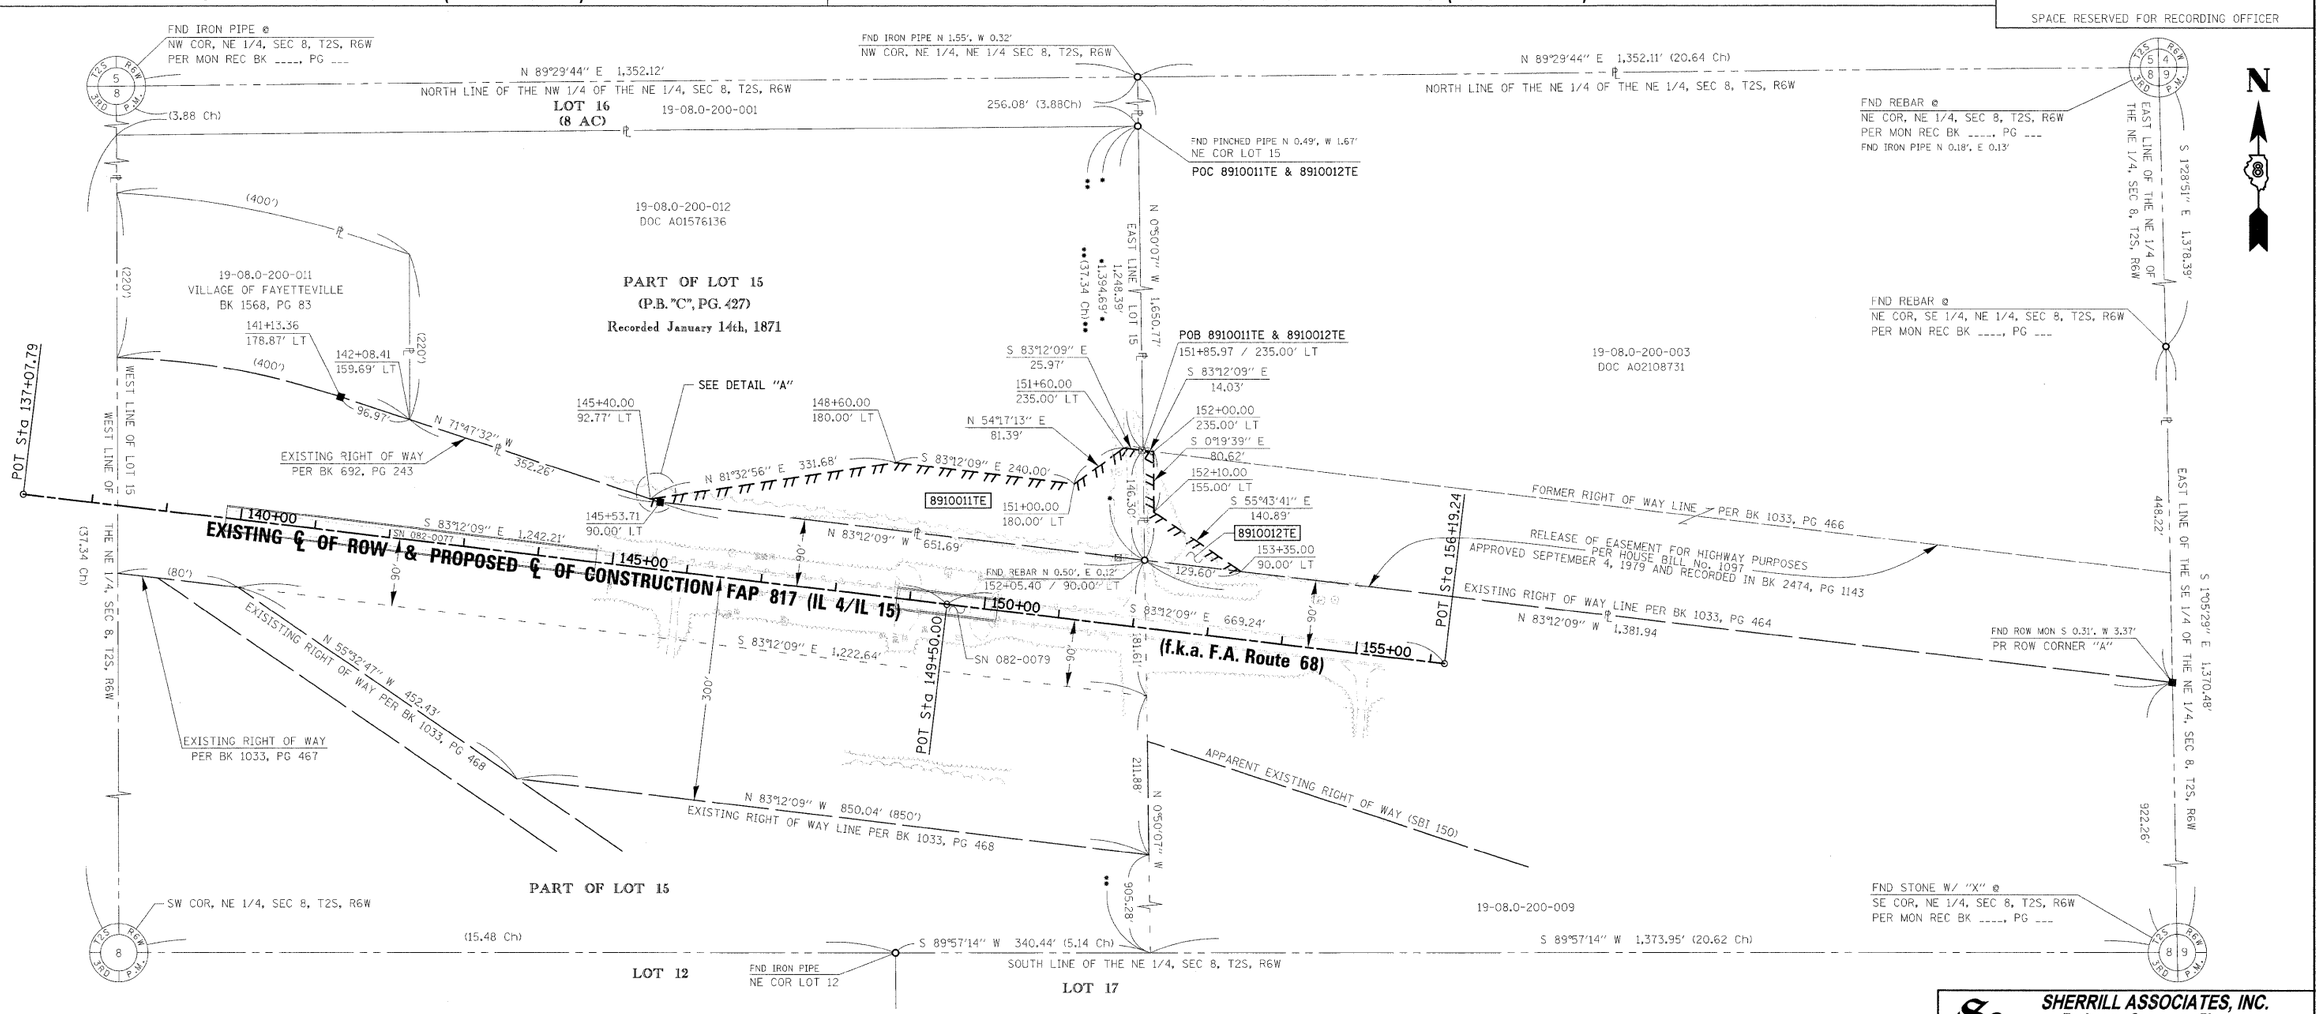

SEE BASIS OF COORDINATES AND BEARINGS STATEMENT ON SHEET 2

COORDINATE TABLE			
STATION	OFFSET	NORTH	EAST
137+07.79	℄	622,970.6868	405,072.2909
141+13.36	178.87' LT	623,100.2997	405,496.1793
142+08.41	159.69' LT	623,069.9992	405,588.2966
144+00.00	℄	622,888.7567	405,759.6352
145+53.71	90.00' LT	622,959.9308	405,922.9170
149+50.00	℄	622,823.6582	406,305.7719
152+05.40	90.00' LT	622,882.7968	406,570.0254
156+00.00	℄	622,746.7244	406,951.2000
156+19.24	℄	622,744.4468	406,970.3078

COORDINATE TABLE		
DESCRIPTION	NORTH	EAST
NW COR, NE 1/4 SEC 8-2S-6W	624,521.4860	405,193.8972
NW COR NE 1/4, NE 1/4, SEC 8-2S-6W	624,533.3898	406,545.9598
NE COR, NE 1/4, SEC 8-2S-6W	624,545.2935	407,898.0224
NE COR, SE 1/4, NE 1/4, SEC 8-2S-6W	623,167.6358	407,933.7161
SE COR, NE 1/4, SEC 8-2S-6W	621,797.1344	407,959.8190
PR ROW CORNER "A"	622,719.2299	407,942.2531

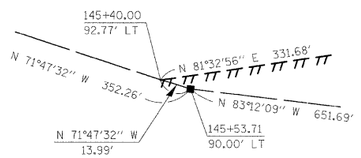

DETAIL "A"

PARCEL NO.	OWNER	TOTAL HOLDING	REMAINDER	TEMPORARY EASEMENTS			PERMANENT TAX NUMBER	PROPERTY ACQUIRED BY
		ACRES	ACRES	ACRES	SQ. FT.	EASEMENT PURPOSE		
8910011	Janice Vichovich as to an undivided 1/2 interest and Mildred L. Lebkuecher as to an undivided 1/2 interest DOC A01576136 Title Commitment No. SC-6026.0	37.8041 [1]	37.8041	1.1168	48,648	TEMPORARY ROADWAY CONSTRUCTION AND GRADING	19-08.0-200-012	
8910012	* SEE NOTE 1	54.3461 [1]	54.3461	0.1317	5,738	TEMPORARY ROADWAY CONSTRUCTION AND GRADING	19-08.0-200-003	

NOTE 1:
Marion, Williams, or her successor, as Trustee under the Dressler Family Revocable Living Trust Agreement dated November 12, 2002, as to an undivided one-half interest; and Dennis G. Dressler, Gerald A. Dressler, Paul L. Dressler, Alvin B. Dressler, Allen A. Dressler, and Charles T. Dressler, as tenants in common, as to and undivided one-half interest. DOC. NO. A02108731 Title Commitment No. SC-6027.0

* SEE TOTAL HOLDING AREA SOURCE TABLE ON SHEET 2

STATE OF ILLINOIS)
) SS
COUNTY OF MADISON)

I, GREGORY S. McVICAR, AN ILLINOIS PROFESSIONAL LAND SURVEYOR, STATE THAT I HAVE SURVEYED THE PLAT OF HIGHWAY SHOWN HEREON AND THAT THIS PROFESSIONAL SERVICE CONFORMS TO THE CURRENT ILLINOIS MINIMUM STANDARDS FOR A BOUNDARY SURVEY FOR THE PROPOSED PARCEL(S) TO BE ACQUIRED BY THE STATE OF ILLINOIS, DEPARTMENT OF TRANSPORTATION, SHOWN HEREON.

DATED _____

GREGORY S. McVICAR, PLS NO. 3512
LICENSE EXPIRATION DATE: 11/30/2010

SHERRILL ASSOCIATES, INC.
Engineers - Surveyors - Planners
Professional Design Firm Number 184-001238
20 Edwardsville Professional Park, Edwardsville, IL 62025
2727 Lemay Ferry Road, St. Louis, MO 63125

ILLINOIS DEPARTMENT OF TRANSPORTATION
PLAT OF HIGHWAYS
FAP ROUTE 817 (IL 4/IL 15)
SECTION 421B-1
ST. CLAIR COUNTY
JOB NO. R-98-010-09

STATION 137+07.79 TO STATION 156+19.24

100' 0 100' 200'
SCALE: 1" = 100'

SHEET 3 OF 3

ILLINOIS DEPARTMENT OF TRANSPORTATION
DIVISION OF HIGHWAYS/REGION 5/DISTRICT 8
1102 EASTPORT PLAZA DRIVE
COLLINSVILLE, ILLINOIS 62234-6198

F.A.P. RTE.	SECTION	COUNTY	TOTAL SHEETS	SHEET NO.
817	421B-1	ST. CLAIR	29	15
		CONTRACT NO. 76885		
FED. ROAD DIST. NO. _	ILLINOIS	FED. AID PROJECT		

COMPLETION DATE OF FIELD WORK PERFORMED	
LAND SURVEY: 11/25/2008	ROW STAKING:

ROUTE IL 4/IL 15 CONSTRUCTION SECTION 421B-1 ST. CLAIR COUNTY JOB * R-98-010-09

PART OF SEC. 8, T. 2 S., R. 6 W. OF THE 3RD P.M.