COUNTY	ROUTE	CONTRACT	SHEET
KNOX	CH-16	89427	11 OF 12
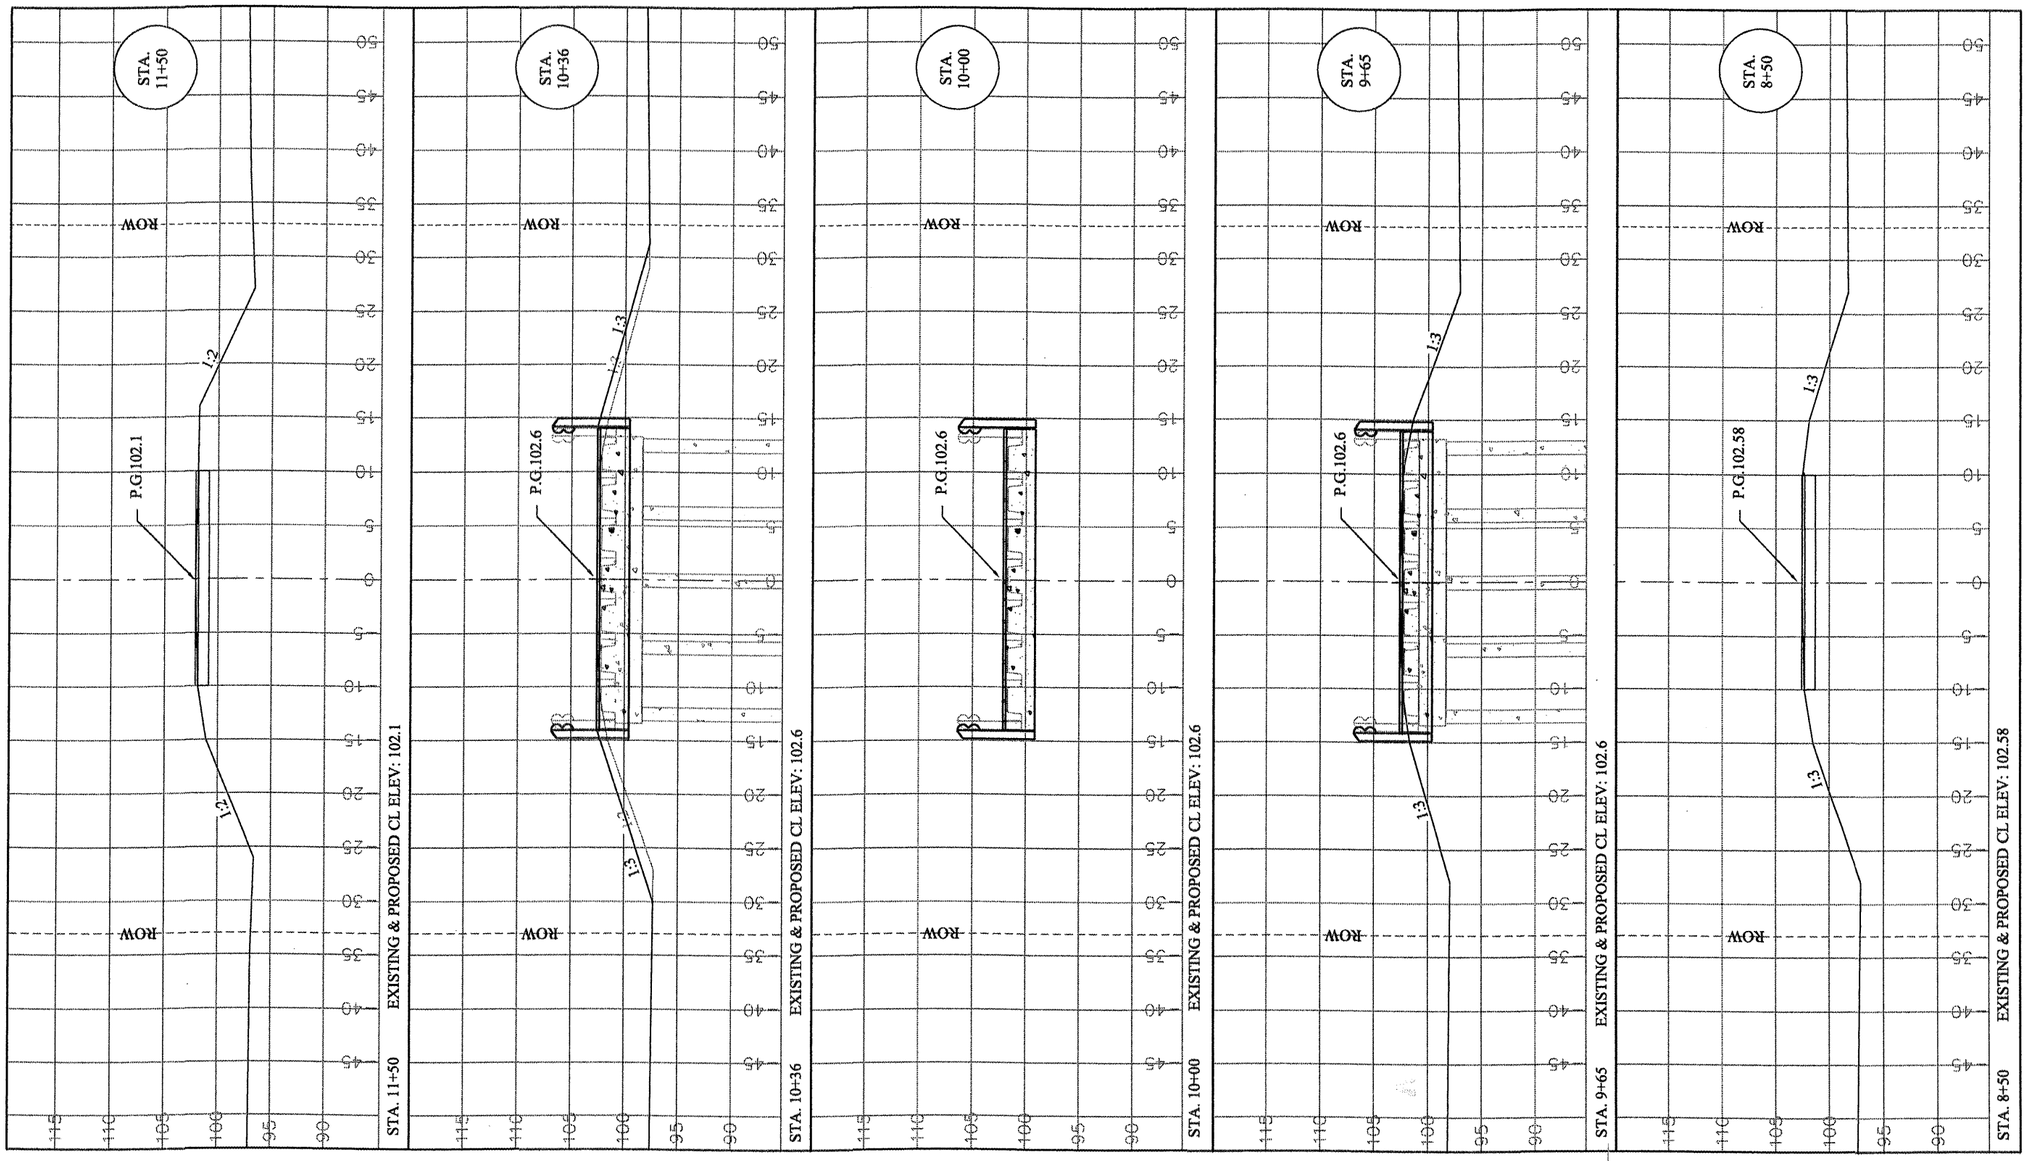
SECTION 05-00096-01-BR