PART OF THE SE 1/4 SECTION 4, T35N, R9E OF THE 3rd PM, TROY TOWNSHIP, WILL COUNTY, ILLINOIS.

PARCEL NUMBER	OWNER	TOTAL HOLDING	PART TAKEN	REMAINDER	PREV. DED.	EASEMENT	EASEMENT PURPOSE	PERMANENT TAX INDEX NUMBER	PROPERTY ACQUIRED BY
		ACRES	ACRES	ACRES	ACRES	ACRES			
1FP0055	FCA SHOREWOOD, L.L.C.	2.831	0.120	2.711				05-06-04-400-012	
1FP0055TE						0.053	DRIVEWAY RECONSTRUCTION		

COORDINATE VALUE
SURFACE COORDINATES ARE SHOWN

COORDINATE TABLE				
NO.	STATION	OFFSET	-NORTH-COORDINATES-	-EAST-
1331	3093+25.35	65.00' LT	N 1,774,661.8937	E 1,020,868.2967
1312	3093+25.49	75.00' LT	N 1,774,661.7265	E 1,020,858.2972
2316	3093+33.00	75.00' LT	N 1,774,669.2329	E 1,020,858.0662
2313	3093+33.00	80.00' LT	N 1,774,669.0792	E 1,020,853.0686
2315	3093+96.00	75.00' LT	N 1,774,732.2032	E 1,020,856.1290
2314	3093+96.00	80.00' LT	N 1,774,732.0494	E 1,020,851.1314
1330	3095+25.37	65.00' LT	N 1,774,861.8188	E 1,020,862.1464
1311	3095+25.51	75.00' LT	N 1,774,861.6516	E 1,020,852.1468

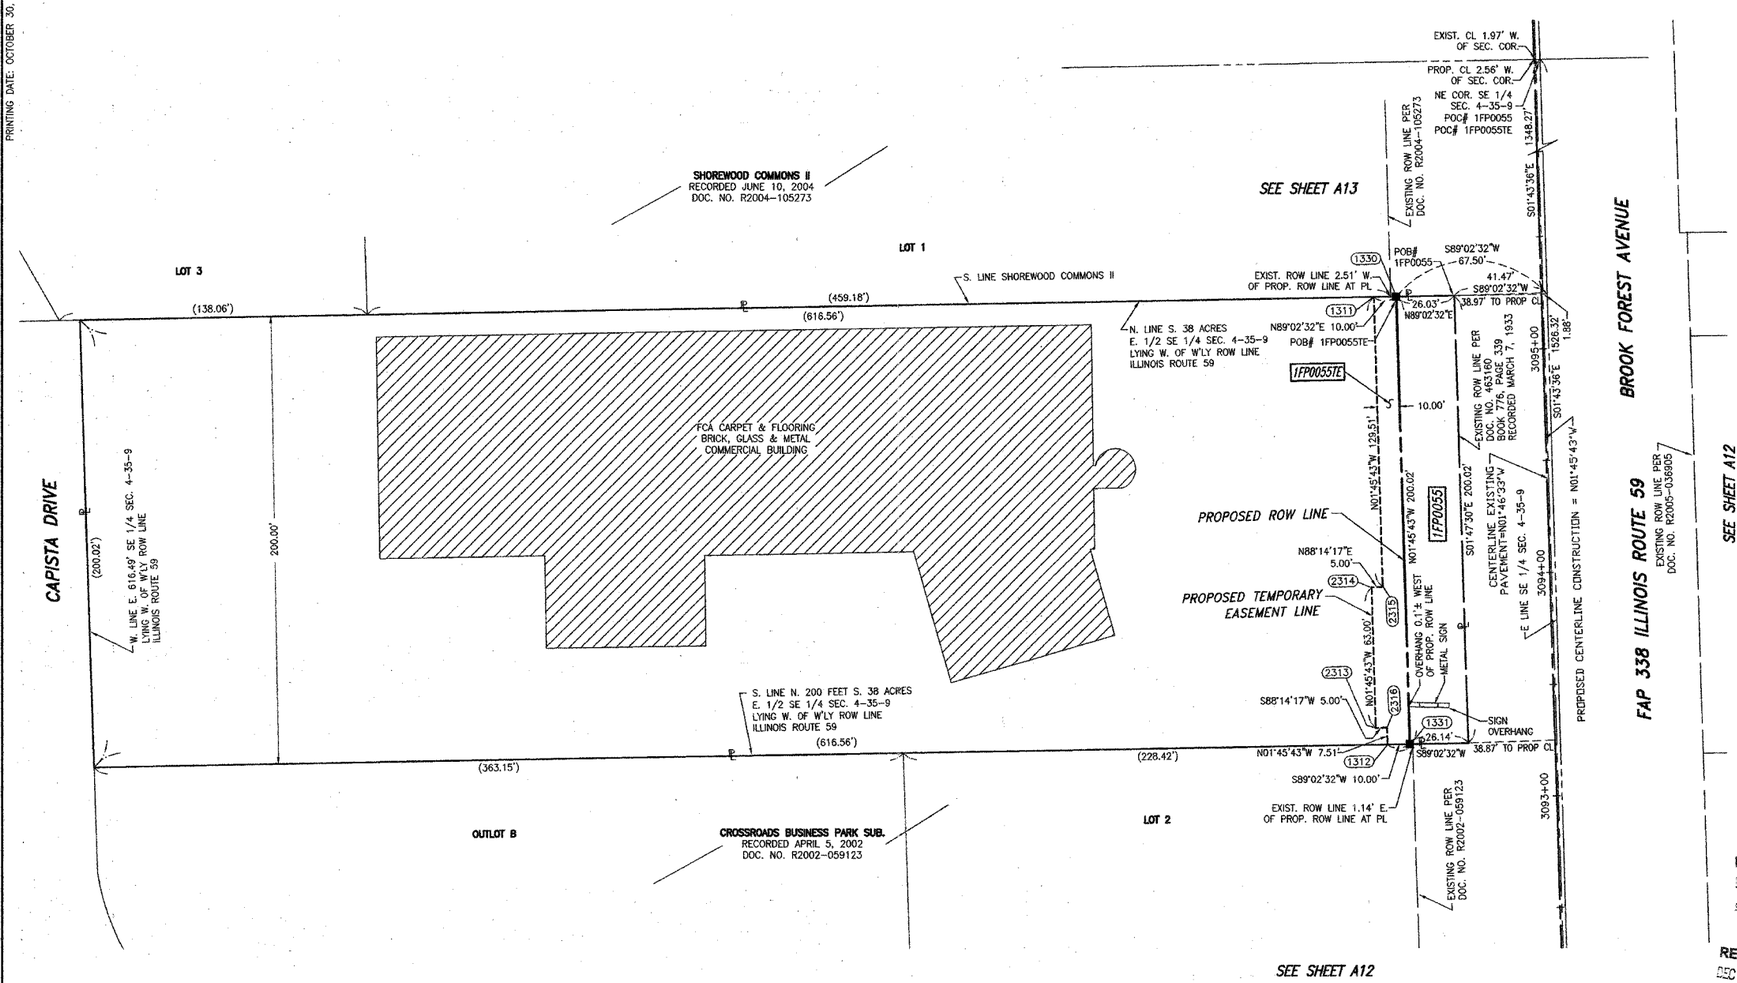

LEGEND

SECTION CORNER

QUARTER SECTION CORNER

SECTION LINE
QUARTER SECTION LINE
QUARTER, QUARTER SECTION LINE
PLATTED LOT LINE
PL — PROPERTY (DEED) LINE
APL — APPARENT PROPERTY LINE
CENTERLINE
EXISTING RIGHT OF WAY LINE
PROPOSED RIGHT OF WAY LINE
PROPOSED EASEMENT
AC — EXISTING ACCESS CONTROL LINE
AC — PROPOSED ACCESS CONTROL LINE
123.45' MEASURED DIMENSION
123.45' (COMP) COMPUTED DIMENSION
( ) RECORD DATA
EXISTING BUILDING

COORDINATES ARE BASED ON THE PUBLISHED METRIC COORDINATE VALUES AT FOUND GEODETIC SURVEY CONTROL MONUMENT "WILL COUNTY GPS 333", P.I.D. AE2553, OF N542,285.095-E311,129.617.

● IRON PIPE OR ROD FOUND — O SET 5/8" x 30" REBAR
+ CUT CROSS FOUND OR SET — ●PK FOUND PK NAIL — O MAG SET MAG NAIL

● T1 T2 T3 **THESE STAKES REFERENCE FOUND OR SET MONUMENTATION.** SET 5/8 INCH REBAR FLUSH WITH GROUND TO TIE FOUND IRON STAKE. IDENTIFIED BY COLORED PLASTIC CAP AND BEARING SURVEYORS PROFESSIONAL NUMBER.

● BT1 BT2 BT3 **THESE STAKES, IN CULTIVATED AREAS, REFERENCE FOUND OR SET MONUMENTATION.** BURIED 5\8 INCH REBAR 20 INCHES BELOW GROUND TO TIE FOUND IRON STAKE. IDENTIFIED BY COLORED PLASTIC CAP BEARING SURVEYORS PROFESSIONAL NUMBER.

■ **STAKING OF PROPOSED RIGHT OF WAY.** SET DIVISION OF HIGHWAYS SURVEY MARKER TO MONUMENT THE POSITION SHOWN. IDENTIFIED BY INSCRIPTION DATA AND SURVEYORS PROFESSIONAL NUMBER.

■ M **STAKING OF PROPOSED RIGHT OF WAY IN CULTIVATED AREAS.** BURIED 5/8 INCH REBAR 20 INCHES BELOW GROUND TO MARK FUTURE SURVEY MARKER POSITION. IDENTIFIED BY COLORED PLASTIC CAP BEARING SURVEYORS PROFESSIONAL NUMBER.

PERMANENT SURVEY MARKER. IDOT STD. 2135 (TO BE SET BY OTHERS)

□ RIGHT OF WAY STAKING PROPOSED TO BE SET.

STATE OF ILLINOIS)
) SS
COUNTY OF WILL)

THIS IS TO CERTIFY THAT WE, CLAASSEN, WHITE & ASSOCIATES, P.C., AN ILLINOIS PROFESSIONAL DESIGN FIRM LAND SURVEYING CORPORATION NUMBER 184-004039, HAVE SURVEYED THE PLAT OF HIGHWAYS SHOWN HEREON BETWEEN SECTION 4, TOWNSHIP 35 NORTH, RANGE 9 EAST, AND SECTION 4, TOWNSHIP 35 NORTH, RANGE 9 EAST OF THE THIRD PRINCIPAL MERIDIAN, WILL COUNTY, THAT THE SURVEY IS TRUE AND COMPLETE AS SHOWN TO THE BEST OF MY KNOWLEDGE AND BELIEF, THAT THE PLAT CORRECTLY REPRESENTS SAID SURVEY, THAT ALL MONUMENTS FOUND AND ESTABLISHED ARE OF PERMANENT QUALITY AND OCCUPY THE POSITIONS SHOWN THEREON AND THAT THE MONUMENTS ARE SUFFICIENT TO ENABLE THE SURVEY TO BE RETRACED. THIS SURVEY CONFORMS TO THE CURRENT ILLINOIS MINIMUM STANDARDS FOR A BOUNDARY SURVEY. MADE FOR THE DEPARTMENT OF TRANSPORTATION, STATE OF ILLINOIS.

DATED AT JOLIET, ILLINOIS THIS 3rd DAY OF April, 2007 A.D.

Rhonda J. White PRESIDENT
RHONDA J. WHITE
ILLINOIS PROFESSIONAL LAND SURVEYOR NO. 035-003306
LICENSE EXPIRES NOVEMBER 30, 2008

Claassen, White & Associates, P.C.
121 AIRPORT DRIVE, UNIT I
JOLIET, ILLINOIS 60431
(815) 744-3720

STATE OF ILLINOIS — RHONDA J. WHITE — JOLIET, IL — NO. 3306 — PROFESSIONAL LAND SURVEYOR

0 30 60 90
SCALE : 1" = 30'

SEE SHEET A12

RECEIVED
DEC 11 2007
PLATS & LEGALS

RECEIV
DEC 11 20
PLATS & LEGALS

SCANNED

SEE SHEET A30 FOR SECTION LINE INFORMATION.
SEE SHEET A31 FOR MONUMENT RECORDS.
SEE SHEET A33 FOR PROPOSED ROW TIES.

SHEET 1 IS A COVER SHEET AND IS NOT RECORDED

REVISION DATE: 12/28/06	REVISION: CHANGED PARCEL 1FP0055TE.	MADE BY KAG
REVISION DATE: 04/24/06	REVISION: ADDED PARCEL 1FP0055 & REVISED PARCEL 1FP0055TE.	MADE BY KAG
REVISION DATE: 04/18/06	REVISION: CHANGED PROPOSED CENTERLINE AND STATIONING OFFSETS. DELETED PARCEL 1FP0055. CHANGED PARCEL 1FP0055TE.	MADE BY KAG
REVISION DATE: 11/28/05	REVISION: CHANGED PROPOSED CENTERLINE AND STATIONING OFFSETS. ADDED SIGN OVERHANG	MADE BY KAG
REVISION DATE: 09/08/05	REVISION: ADDED EXISTING CENTERLINE INFO.	MADE BY KAG

JOB # 4034 1FP DWG. # 905-357

PLAT OF HIGHWAYS
STATE OF ILLINOIS
DEPARTMENT OF TRANSPORTATION
FAP 338 (ILLINOIS ROUTE 59)

SECTION — WILL COUNTY
PROJECT — JOB NO. R-91-067-01
STATION 3093+25.00 — TO STATION 3095+26.00
SCALE: 1" = 30' — SHEET A17 OF 34
SHEET 16 OF 355

BUREAU OF LAND ACQUISITION
201 WEST CENTER COURT
SCHAUMBURG, ILLINOIS 60196-1096

PRINTING DATE: OCTOBER 30, 2007 ~ RJW

FAP 338 (IL ROUTE 59), SECTION , COUNTY WILL, JOB. NO. R-91-067-01.