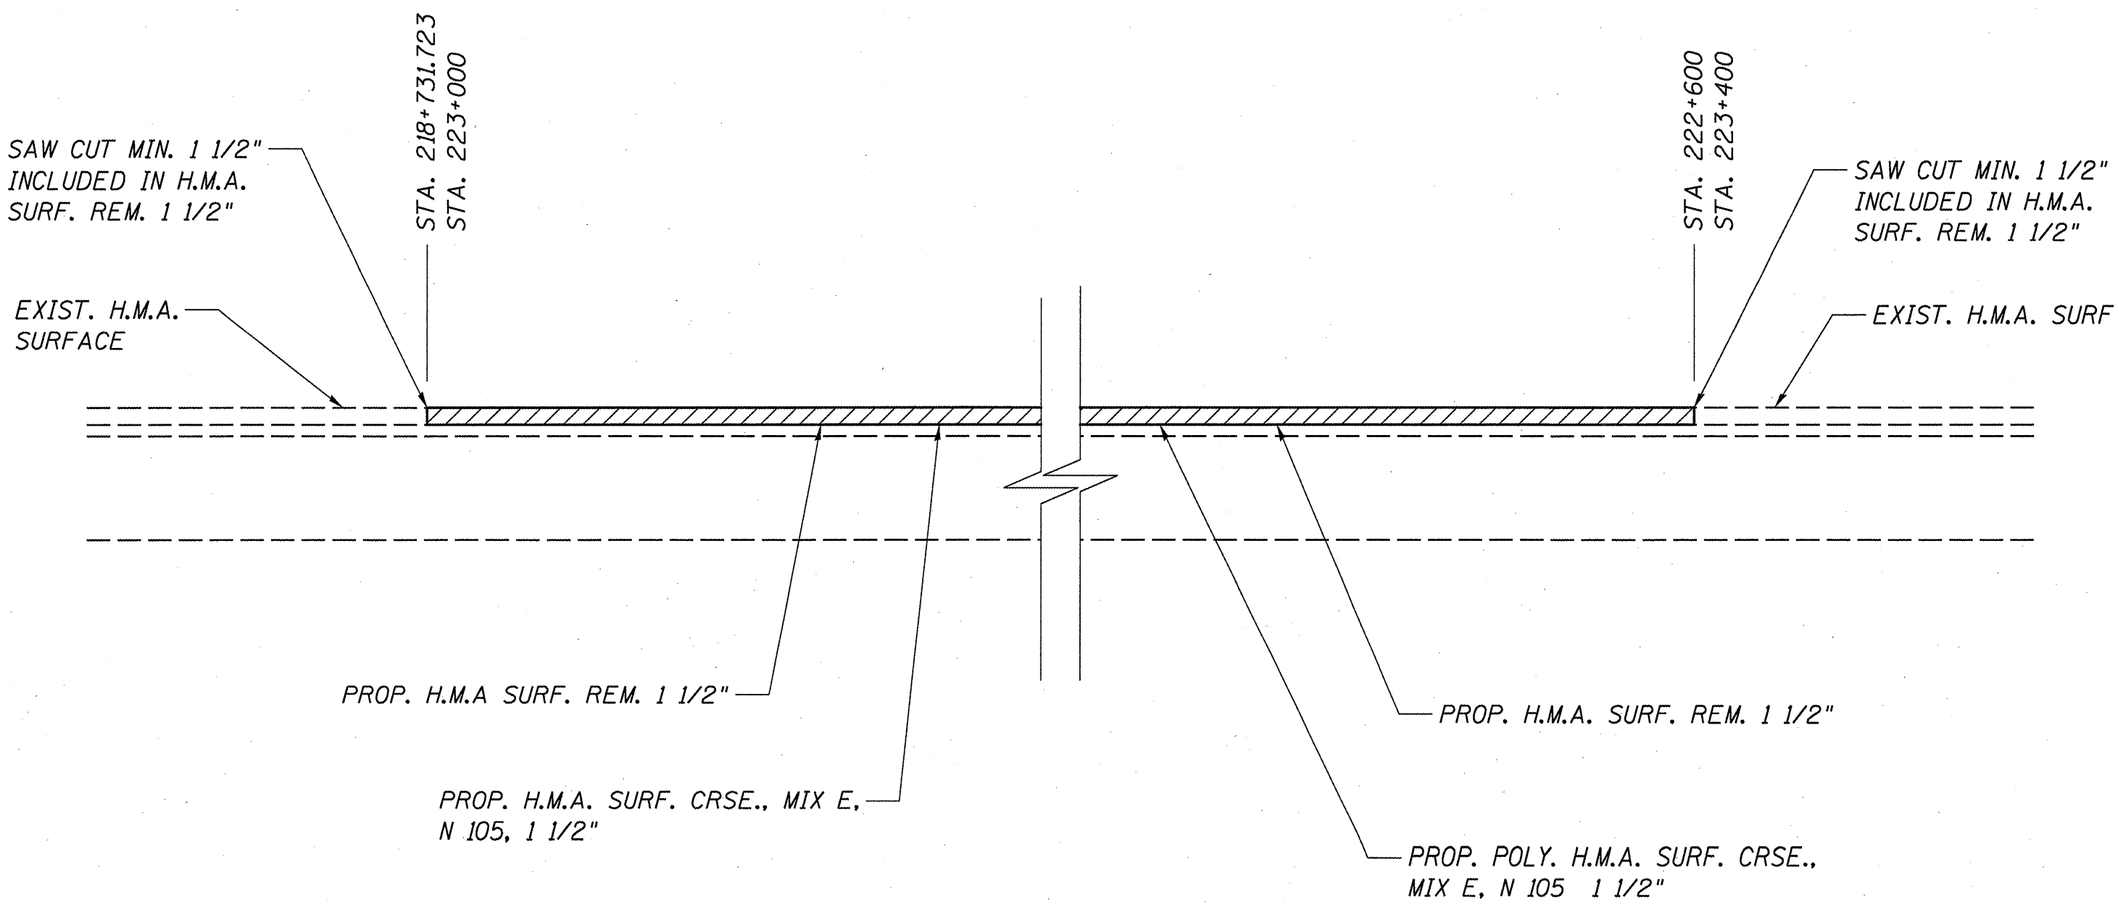

BUTT JOINT
FAI 55 (I-55)
SECTION D6 INTERMITTENT RS 2009-01
LOGAN COUNTY