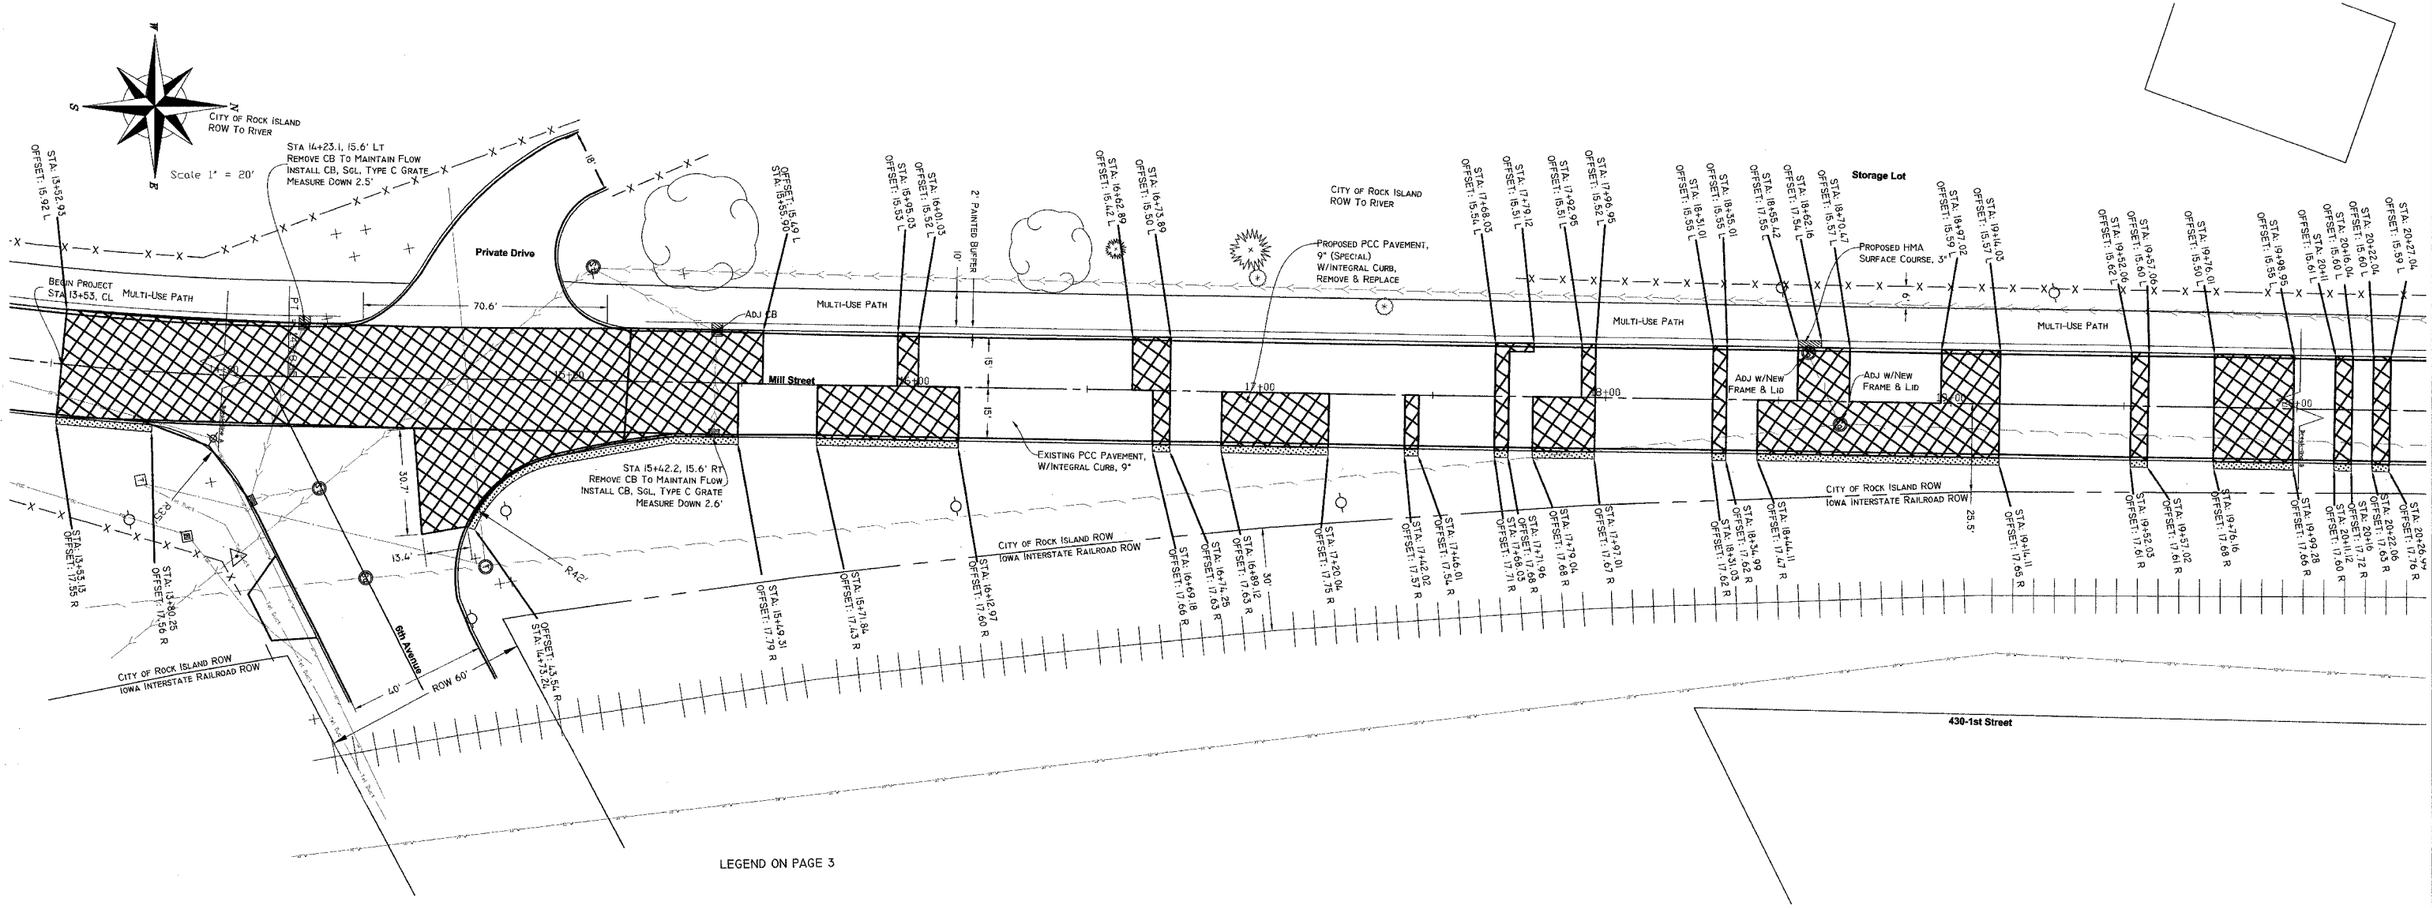

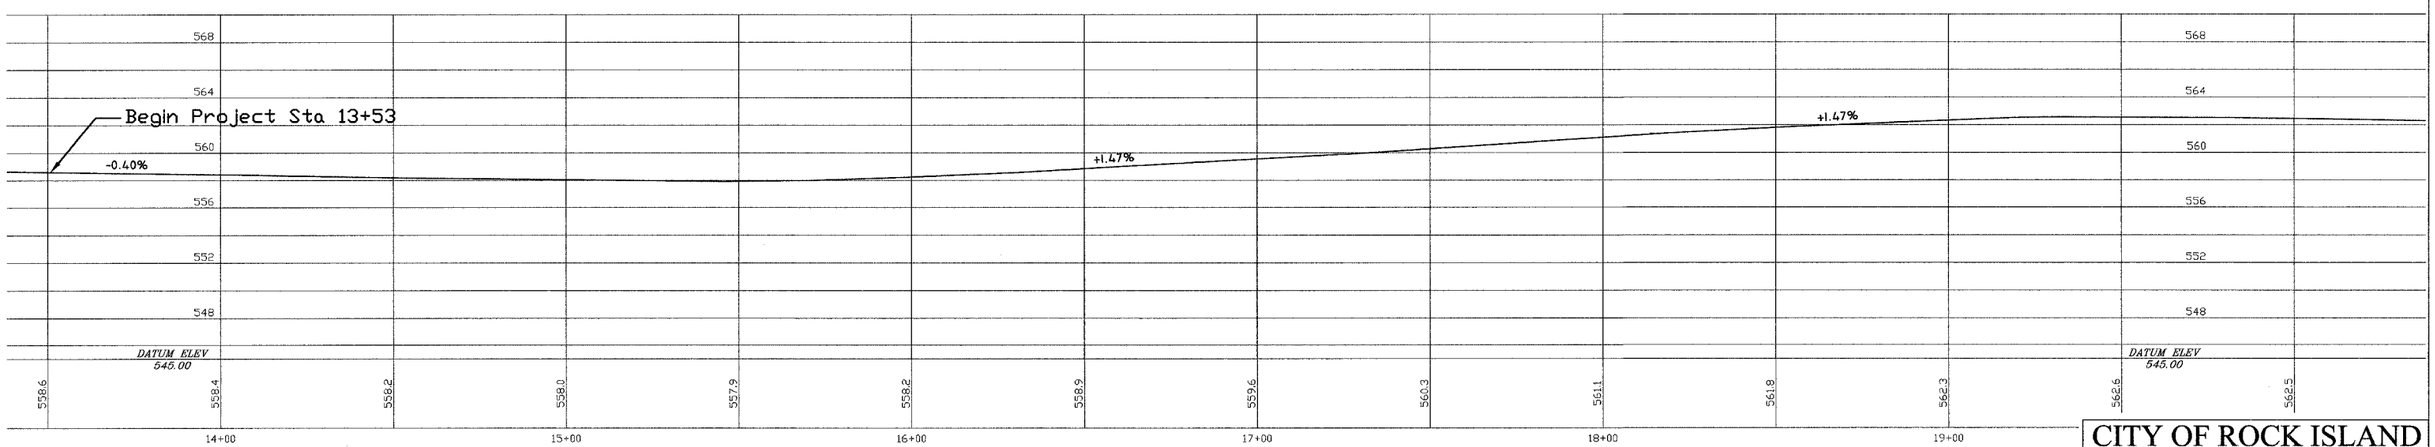

CITY OF ROCK ISLAND
ENGINEERING DIVISION

Mill Street Rehabilitation

3rd Avenue to 6th Avenue

Job Number 2550	ROCK ISLAND ILLINOIS	Date April 2, 2008
Computer Drawing Name S:PW/ENG/Jobs/2550		By WLC
		Sheet 4 Of 14