SEE LEGENDS, TOPOGRAPHIC STATEMENT, SURVEYORS NOTE(S) AND BASIS OF COORDINATES & BEARINGS STATEMENT ON SHEET 2
SEE COORDINATE TABLES ON SHEET 2 FOR I.D.O.T. PROVIDED CONTROL AND ALIGNMENTS.

TOTAL HOLDING SKETCH
PARCELS 8407040, 8407043 & 8407044

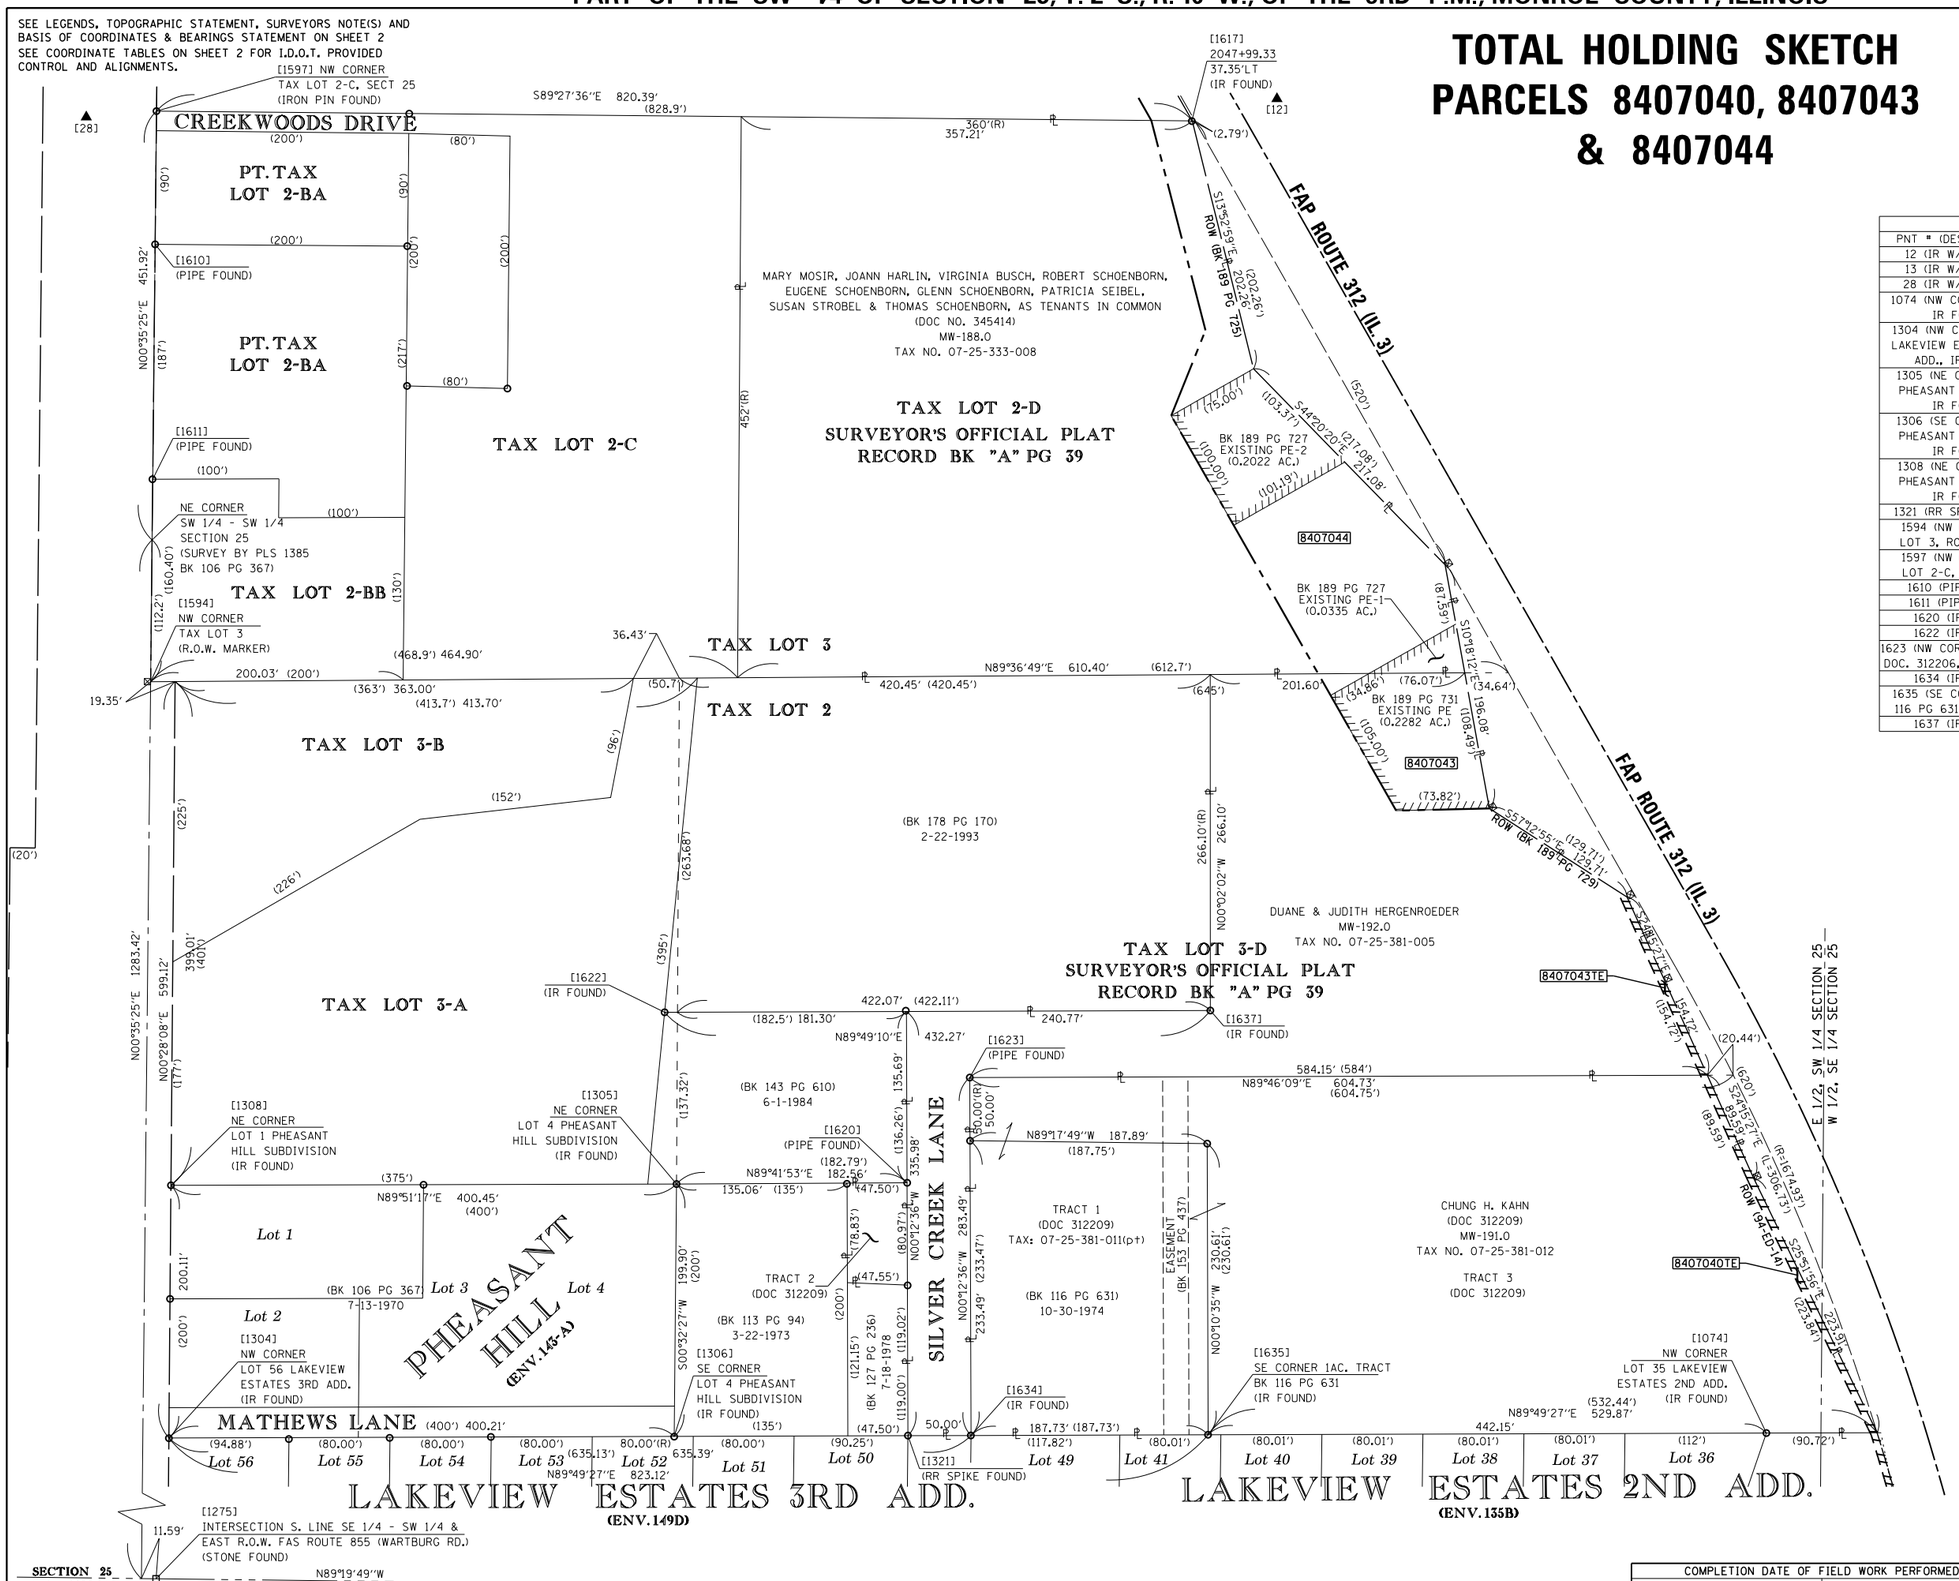

SPACE RESERVED FOR RECORDING OFFICER

COORDINATE TABLE				
PNT # (DESCRIPTION)	STATION	OFFSET	NORTH	EAST
12 (IR W/CAP)	2047+81.34	29.98'RT	605,520.9848	2,299,713.4652
13 (IR W/CAP)	2035+55.61	35.64'RT	604,426.3012	2,300,276.1569
28 (IR W/CAP)	100+19.02	15.93'RT	605,506.4695	2,298,774.1014
1074 (NW CORN. LOT 35 IR FOUND)	2034+00.85	159.69'LT	604,464.2581	2,300,101.0650
1304 (NW CORN LOT 56 LAKEVIEW ESTATES 3RD ADD., IR FOUND)			604,460.3752	2,298,835.7992
1305 (NE CORN LOT 4 PHEASANT HILL SUB., IR FOUND)			604,661.4901	2,299,237.8900
1306 (SE CORN LOT 4 PHEASANT HILL SUB., IR FOUND)			604,461.6033	2,299,236.0035
1308 (NE CORN LOT 1 PHEASANT HILL SUB., IR FOUND)			604,660.4741	2,298,837.4370
1321 (RR SPIKE FOUND)			604,462.1716	2,299,421.1837
1594 (NW CORN. TAX LOT 3, ROW MARKER)			605,059.3441	2,298,821.3510
1597 (NW CORN. TAX LOT 2-C, IR FOUND)			605,511.2397	2,298,826.0077
1610 (PIPE FOUND)			605,405.6859	2,298,824.9200
1611 (PIPE FOUND)			605,219.6986	2,298,823.0034
1620 (IR FOUND)			604,662.4526	2,299,420.4500
1622 (IR FOUND)			604,797.5411	2,299,228.4530
1623 (NW CORN. "TRACT 3" DOC. 312206, PIPE FOUND)			604,745.8131	2,299,470.1450
1634 (IR FOUND)			604,462.3251	2,299,471.1834
1635 (SE CORN. 1AC BK 116 PG 631, IR FOUND)			604,462.9011	2,299,658.9125
1637 (IR FOUND)			604,798.9030	2,299,660.7200

STATE OF ILLINOIS)
) SS
COUNTY OF WASHINGTON)

I, GARY S. MUELLER, AN ILLINOIS PROFESSIONAL LAND SURVEYOR, CERTIFY THAT I HAVE SURVEYED THE PLAT OF HIGHWAY SHOWN HEREON AND THAT THIS PROFESSIONAL SERVICE CONFORMS TO THE CURRENT ILLINOIS MINIMUM STANDARDS FOR A BOUNDARY SURVEY FOR THE PROPOSED PARCEL(S) TO BE AQUIRED BY THE STATE OF ILLINOIS, DEPARTMENT OF TRANSPORTATION, SHOWN HEREON.

DATED 8/1/2012

GARY S. MUELLER, PLS NO. 3332
LICENSE EXPIRATION DATE: 11/30/2012

STATE OF ILLINOIS
GARY S. MUELLER
NO. 35-3332
NASHVILLE, ILLINOIS
PROFESSIONAL LAND SURVEYOR

ASSOCIATED PROFESSIONALS, INC.
17625 Mockingbird Road, P.O. Box 311
Nashville, Illinois 62263
Ph. 618-478-9000 Fax 618-478-9001
web: www.apisurvey.com
IDPR Design Firm License No. 184-001303

ILLINOIS DEPARTMENT OF TRANSPORTATION
PLAT OF HIGHWAYS
FAP ROUTE 312 (IL 3)
SECTION 68-WRS-1
MONROE COUNTY
JOB NO. R-98-007-04
TOTAL HOLDING SKETCH
PARCELS 8407040, 8407043, & 8407044

60' 0 60' 120'
SCALE: 1" = 60' SHEET OF

ILLINOIS DEPARTMENT OF TRANSPORTATION
DIVISION OF HIGHWAYS/REGION 5/DISTRICT 8
1102 EASTPORT PLAZA DRIVE
COLLINSVILLE, ILLINOIS 62234-6198

F.A.P. RTE.	SECTION	COUNTY	TOTAL SHEETS	SHEET NO.
312	68-WRS-1	MONROE	760	299
		CONTRACT NO. 76817		

FED. ROAD DIST. NO. 8 | ILLINOIS | FED. AID PROJECT

COMPLETION DATE OF FIELD WORK PERFORMED
LAND SURVEY: ROW STAKING: