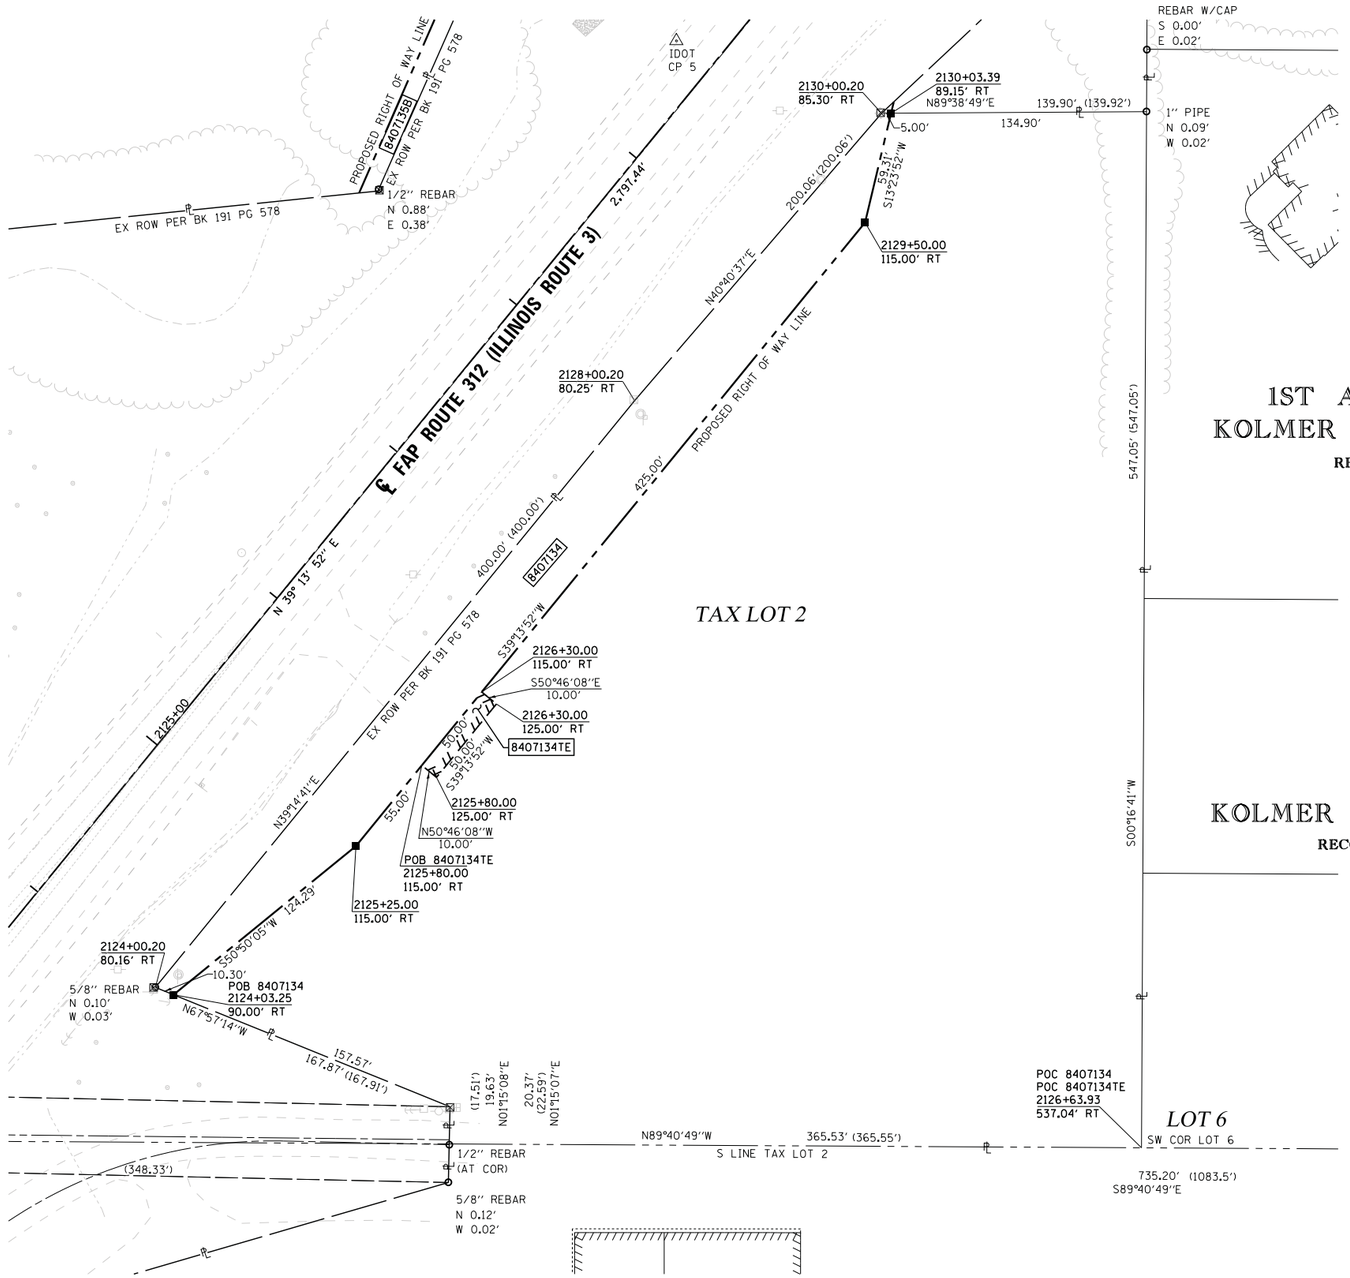

N

SPACE RESERVED FOR RECORDING OFFICER

SEE LEGENDS, TOPOGRAPHIC STATEMENT, SURVEYORS NOTE(S) AND BASIS OF COORDINATES & BEARINGS STATEMENT ON SHEET 2

COORDINATE TABLE			
STATION	OFFSET	NORTHING	EASTING
2126+63.93	537.04' RT	612231.9676	2299443.5646
2124+00.20	80.16' RT	612316.6437	2298922.8694
2128+00.20	80.25' RT	612626.4240	2299175.9230
2130+00.20	85.30' RT	612778.1490	2299306.3207
2124+03.25	90.00' RT	612312.7771	2298932.4172
2125+25.00	115.00' RT	612391.2759	2299028.7852
2125+80.00	115.00' RT	612433.8789	2299063.5700
2125+80.00	125.00' RT	612427.5543	2299071.3160
2126+30.00	125.00' RT	612466.2843	2299102.9386
2126+30.00	115.00' RT	612472.6089	2299095.1926
2129+50.00	115.00' RT	612720.4808	2299297.5771
2130+03.39	89.15' RT	612778.1798	2299311.3206

STATE OF ILLINOIS)
) SS
COUNTY OF MADISON)

I, GREGORY S. McVICAR, AN ILLINOIS PROFESSIONAL LAND SURVEYOR, CERTIFY THAT I HAVE SURVEYED THE PLAT OF HIGHWAY SHOWN HEREON AND THAT THIS PROFESSIONAL SERVICE CONFORMS TO THE CURRENT ILLINOIS MINIMUM STANDARDS FOR A BOUNDARY SURVEY FOR THE PROPOSED PARCEL TO BE ACQUIRED BY THE STATE OF ILLINOIS, DEPARTMENT OF TRANSPORTATION, SHOWN HEREON.

DATED _____

_____
GREGORY S. McVICAR, PLS NO. 3512
LICENSE EXPIRATION DATE: 11/30/2014

PROFESSIONAL LAND SURVEYOR
GREGORY S. McVICAR
035-003512
EDWARDSVILLE ILLINOIS
STATE OF ILLINOIS

PARCEL NO.	OWNER	TOTAL HOLDING	FEE SIMPLE ACQUISITION		REMAINDER	EASEMENTS PE = PERMANENT TE = TEMPORARY			PERMANENT TAX NUMBER	PROPERTY ACQUIRED BY
		ACRES	ACRES	SQ. FT.	ACRES	ACRES	SQ. FT.	EASEMENT PURPOSE		
8407134	ROBERT W. HAWKINS, JAY M. HUETSCH, AND T & J ADAMS INVESTMENTS, LLC, AN ILLINOIS LIMITED LIABILITY COMPANY TITLE REPORT NO. MW-154.0	4.3401 1	0.4166	18,148	3.9235	TE - 0.0115	TE - 500	ENTRANCE CONSTRUCTION	07-24-100-014-000	

COMPLETION DATE OF FIELD WORK PERFORMED
LAND SURVEY: JULY, 2011 | ROW STAKING: NOVEMBER, 2012

SHERRILL ASSOCIATES, INC.
Engineers - Surveyors - Planners
Professional Design Firm Number 184-001238
316 North Main Street
Edwardsville, IL 62025
2727 Telegraph Road
St. LTouis, MO 63125

ILLINOIS DEPARTMENT OF TRANSPORTATION
PLAT OF HIGHWAYS

FAP ROUTE 312 (IL 3)
SECTION 68-WRS-1
MONROE COUNTY
JOB NO. R-98-007-04

STATION 2124+00 TO STATION 2130+00

40' 0 40' 80'
SCALE: 1" = 40'

SHEET 28 OF 46
SET 2 OF 2

ILLINOIS DEPARTMENT OF TRANSPORTATION
DIVISION OF HIGHWAYS/REGION 5/DISTRICT 8
1102 EASTPORT PLAZA DRIVE
COLLINSVILLE, ILLINOIS 62234-6198

F.A. RTE.	SECTION	COUNTY	TOTAL SHEETS	SHEET NO.
312	68-WRS-1	MONROE	760	328
		CONTRACT NO. 76817		
FED. ROAD DIST. NO.	ILLINOIS	FED. AID PROJECT		