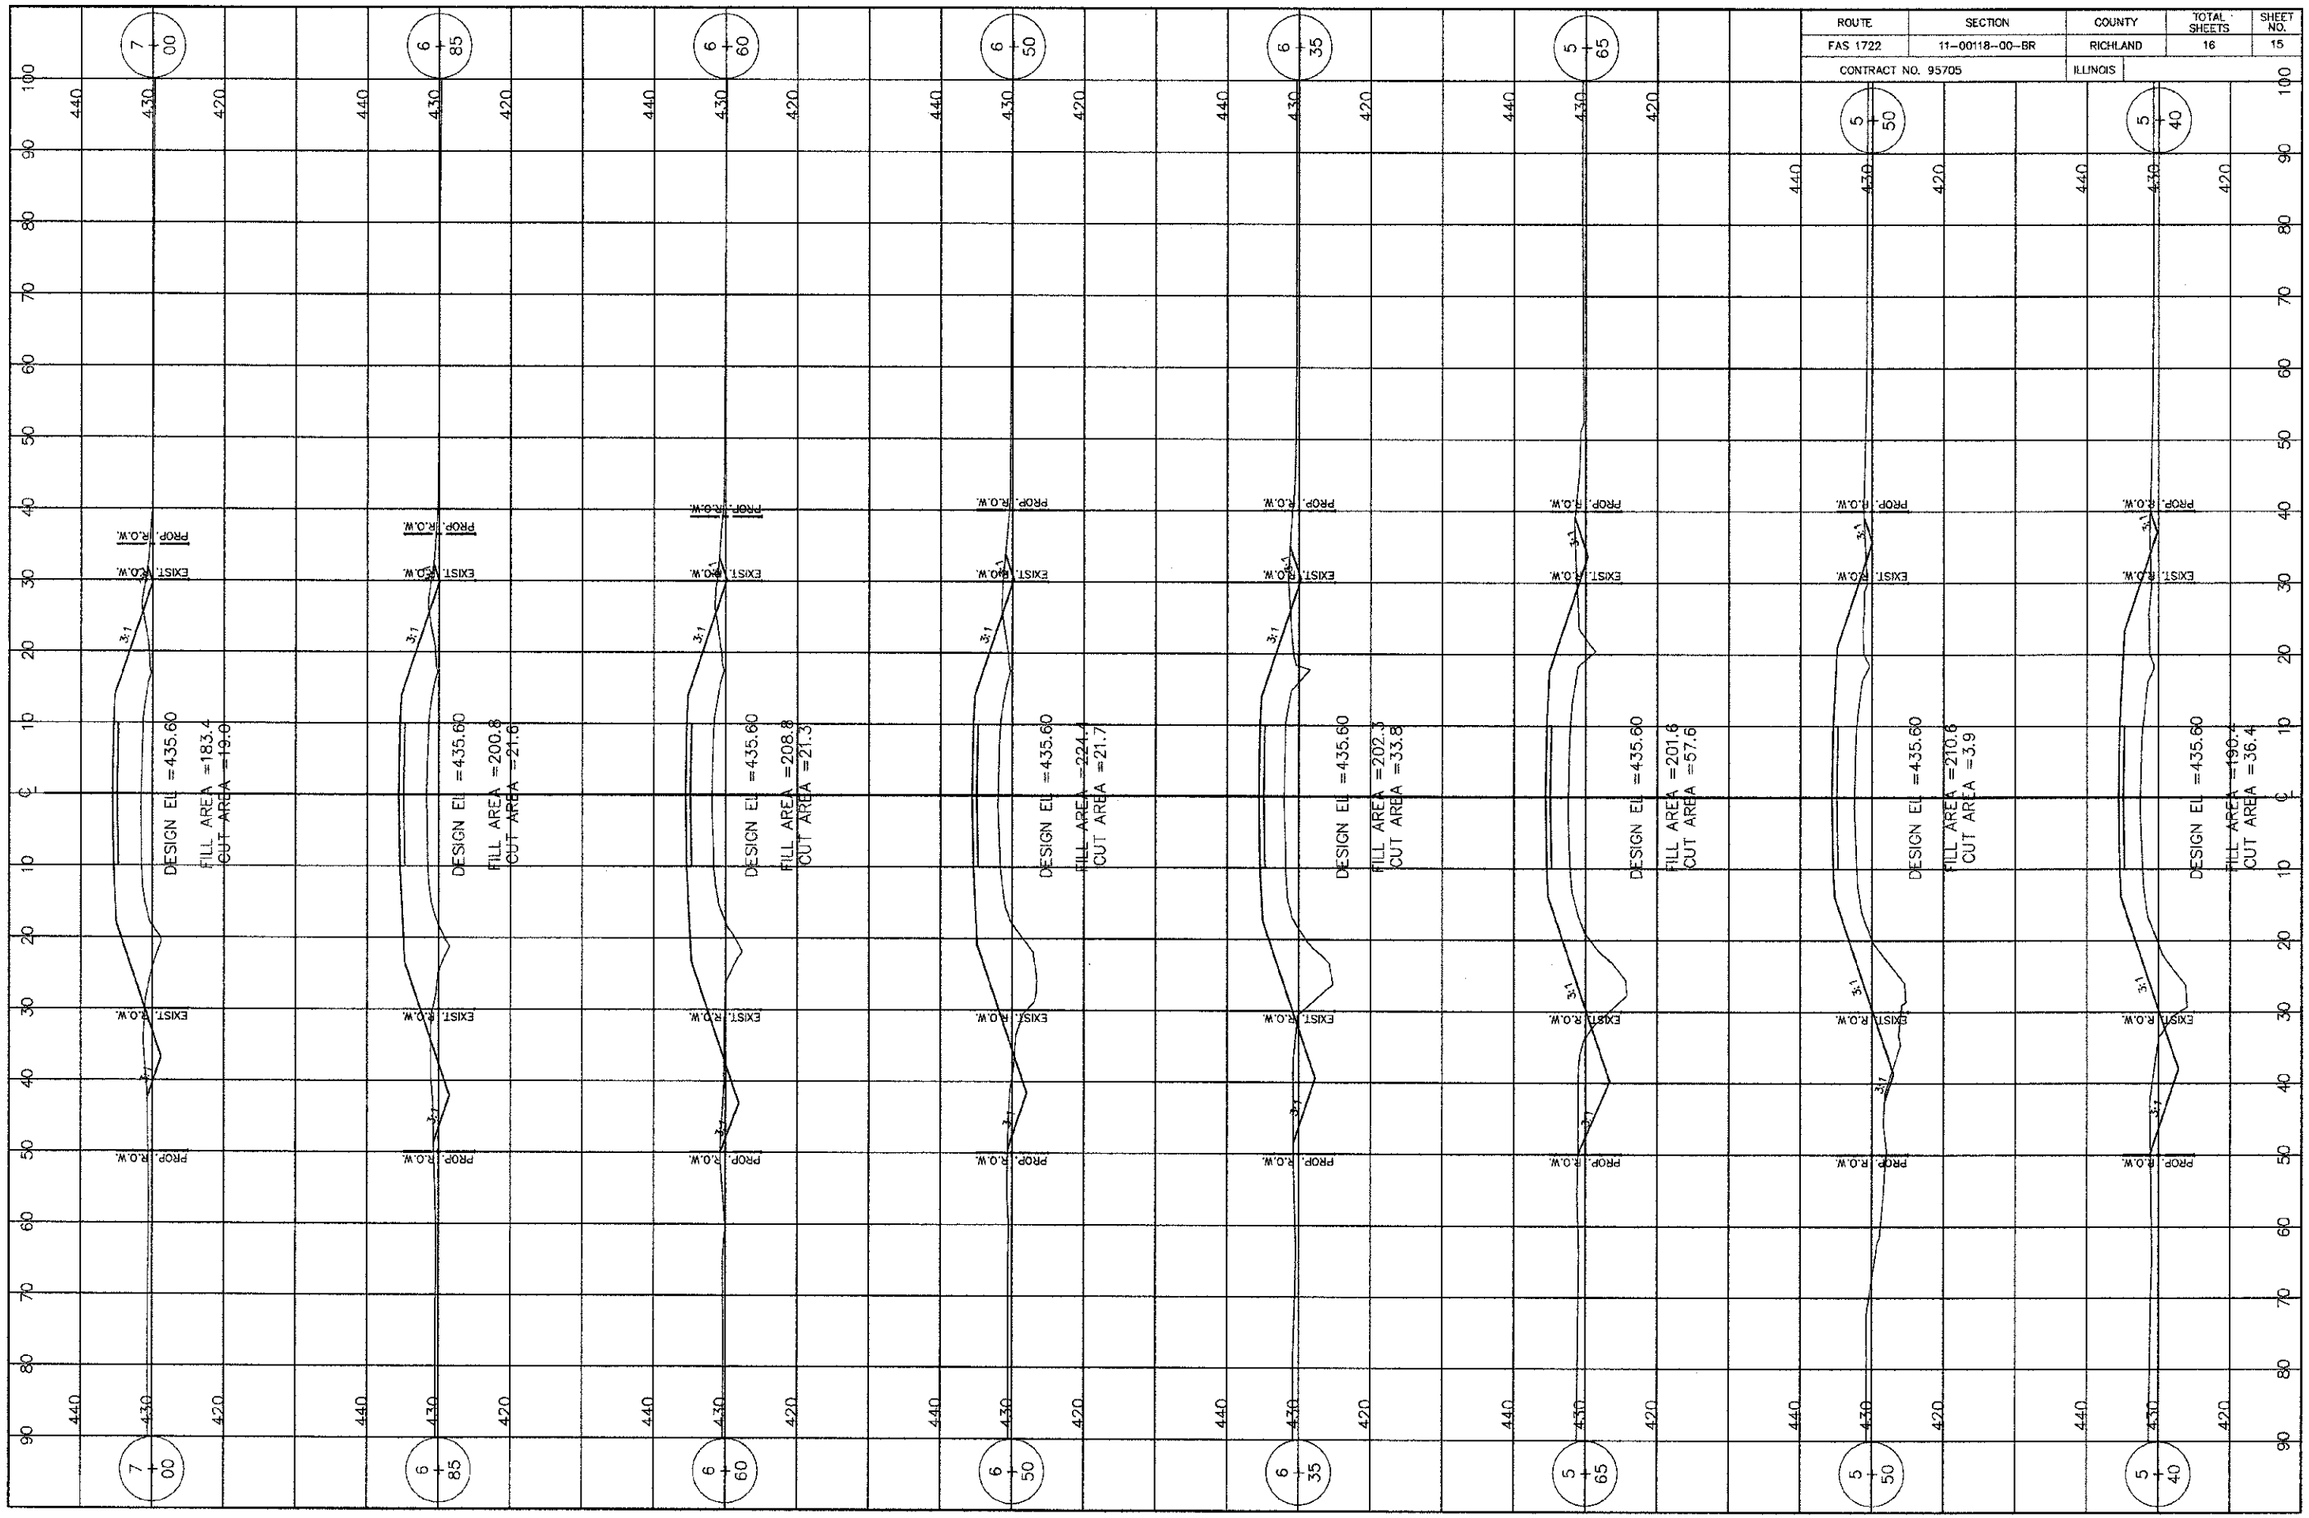ROUTE	SECTION	COUNTY	TOTAL SHEETS	SHEET NO.
FAS 1722	11-00118-00-BR	RICHLAND	16	15
CONTRACT NO. 95705		ILLINOIS